




LEGEND

- 1 KUTI
- 2 GATELESS GATE
- 3 UPPER MEDITATION HALL
- 4 MIDDLE MEDITATION HALL
- 5 LOWER MEDITATION HALL
- 6 RESTAURANT
- 7 CREEK
- 8 BRIDGE: LIBRARY AND TEA HOUSE
- 9 WELCOME CENTRE/ADMIN
- 10 ACCOMMODATION
- 11 STAFF ACCOMMODATION
- 12 ENTRANCE GATE


WORLD MEDITATION CENTRE, MUNGYEONG, REPUBLIC OF SOUTH KOREA

Alan Power Architects Ltd 13 Needham Road London W11 2RP Copyright reserved 2017

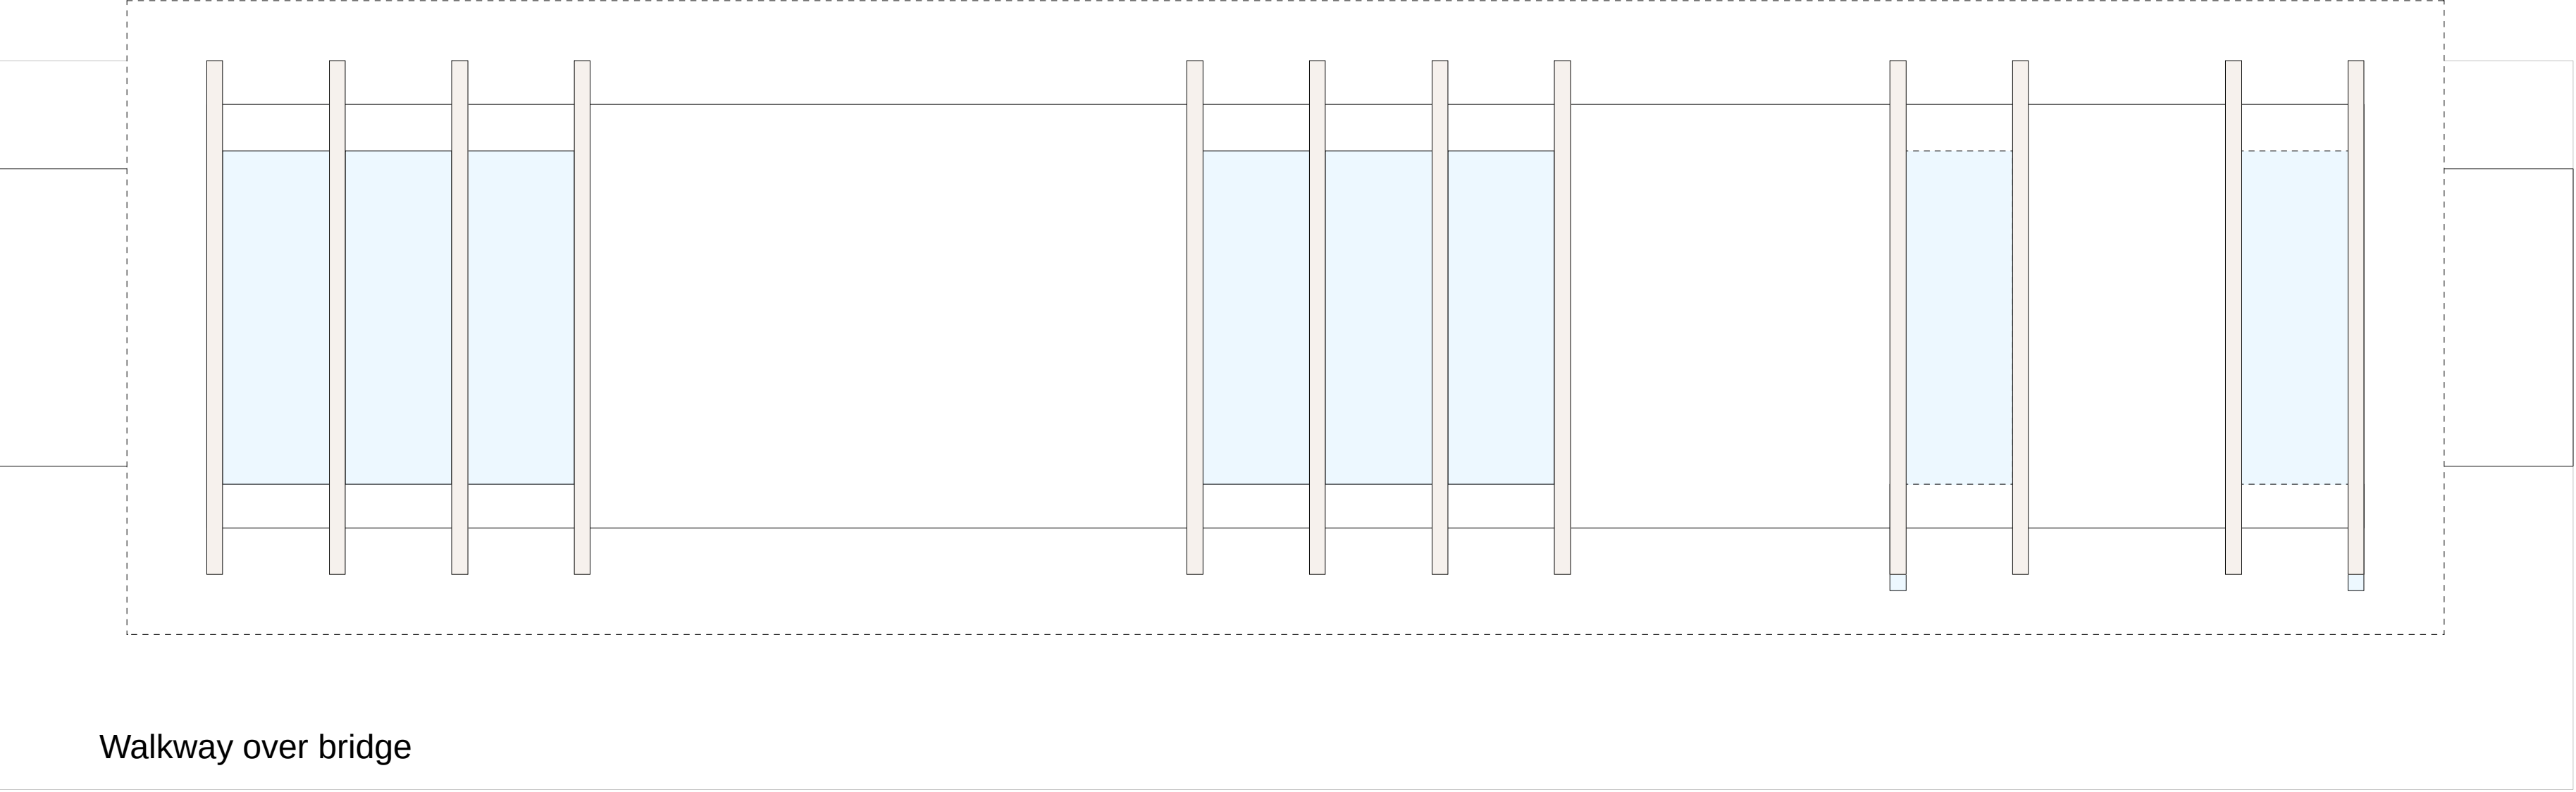


Walkway over bridge

ROOF PLAN

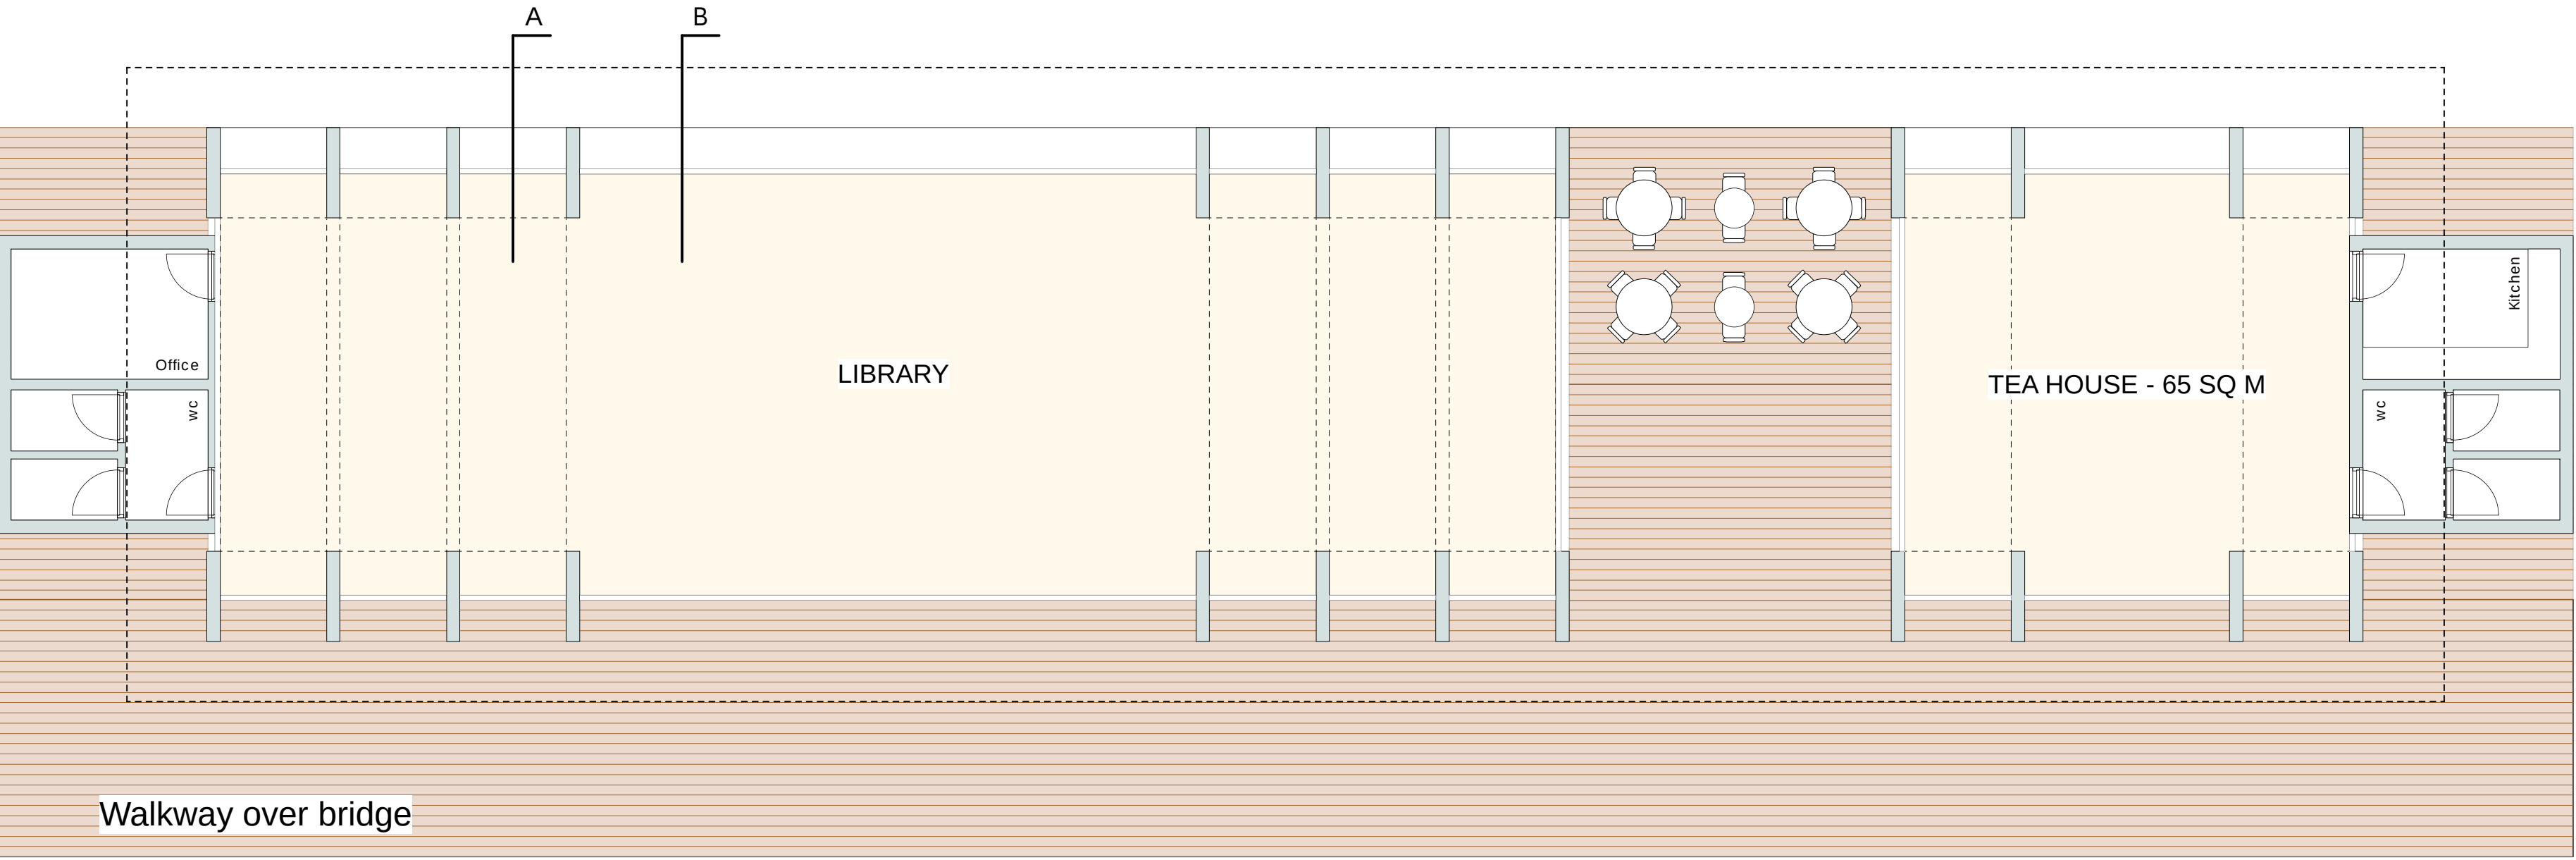


Walkway over bridge


MAIN PLAN

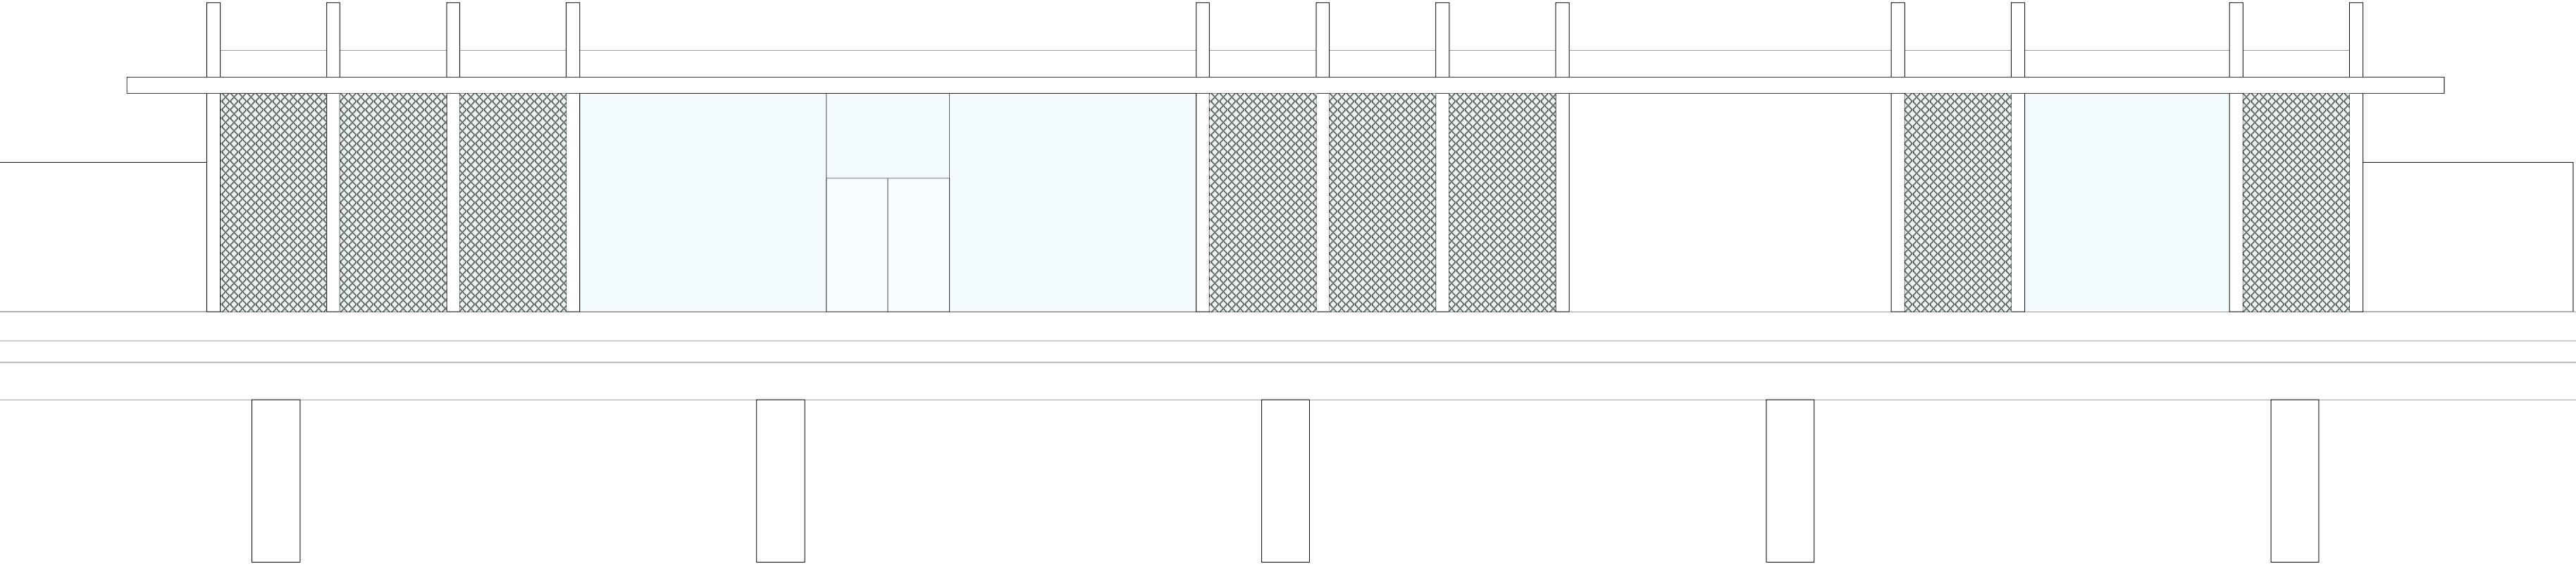


FRONT ELEVATION

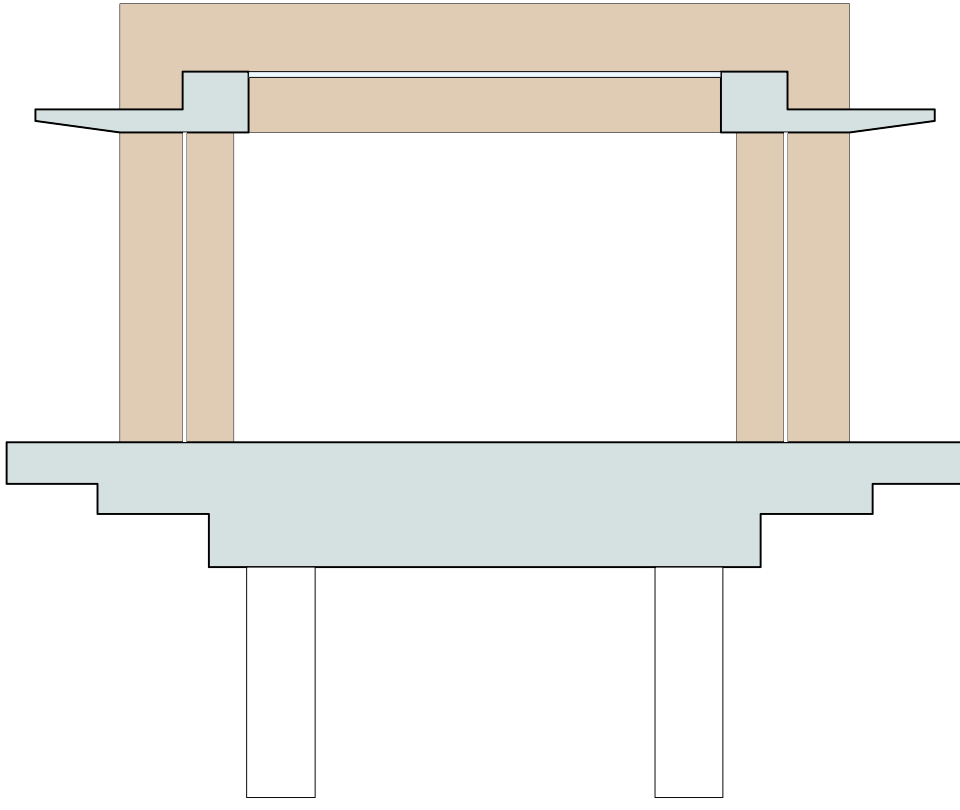


SECTION AA

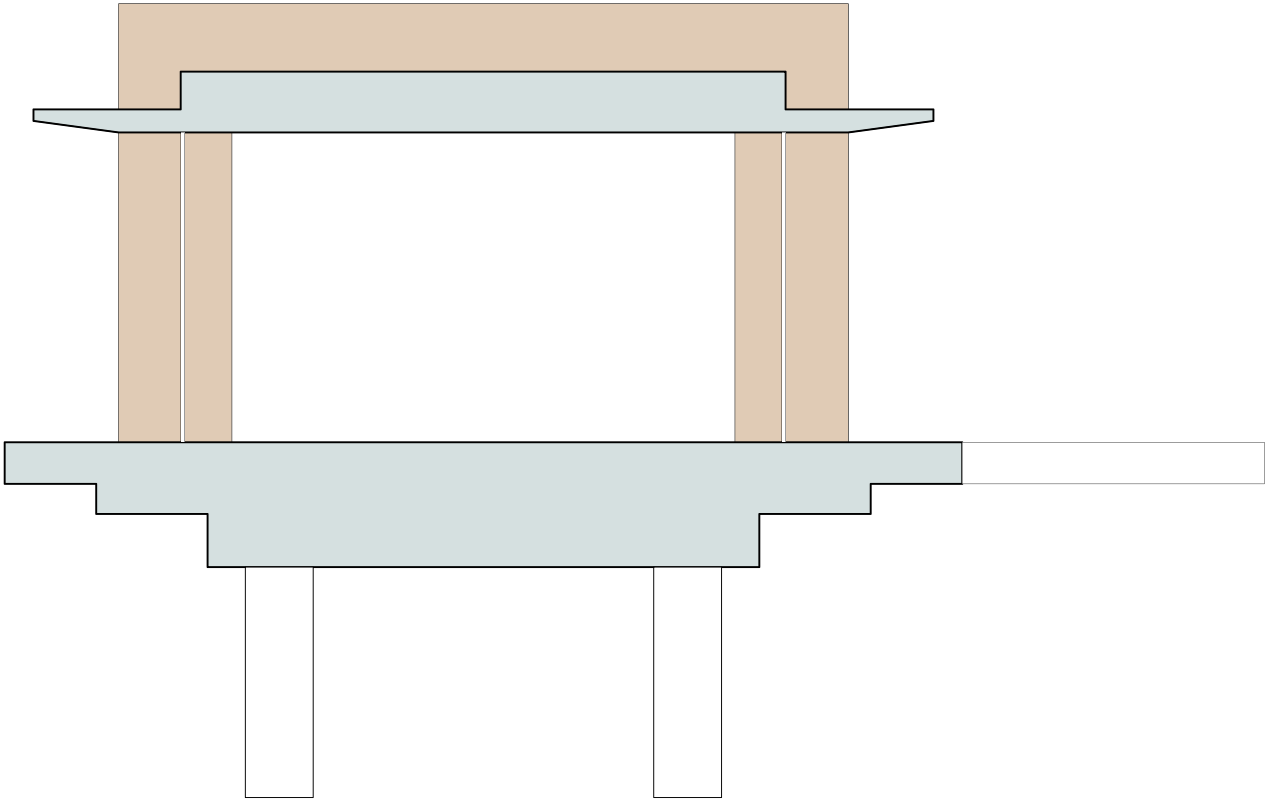


SECTION BB

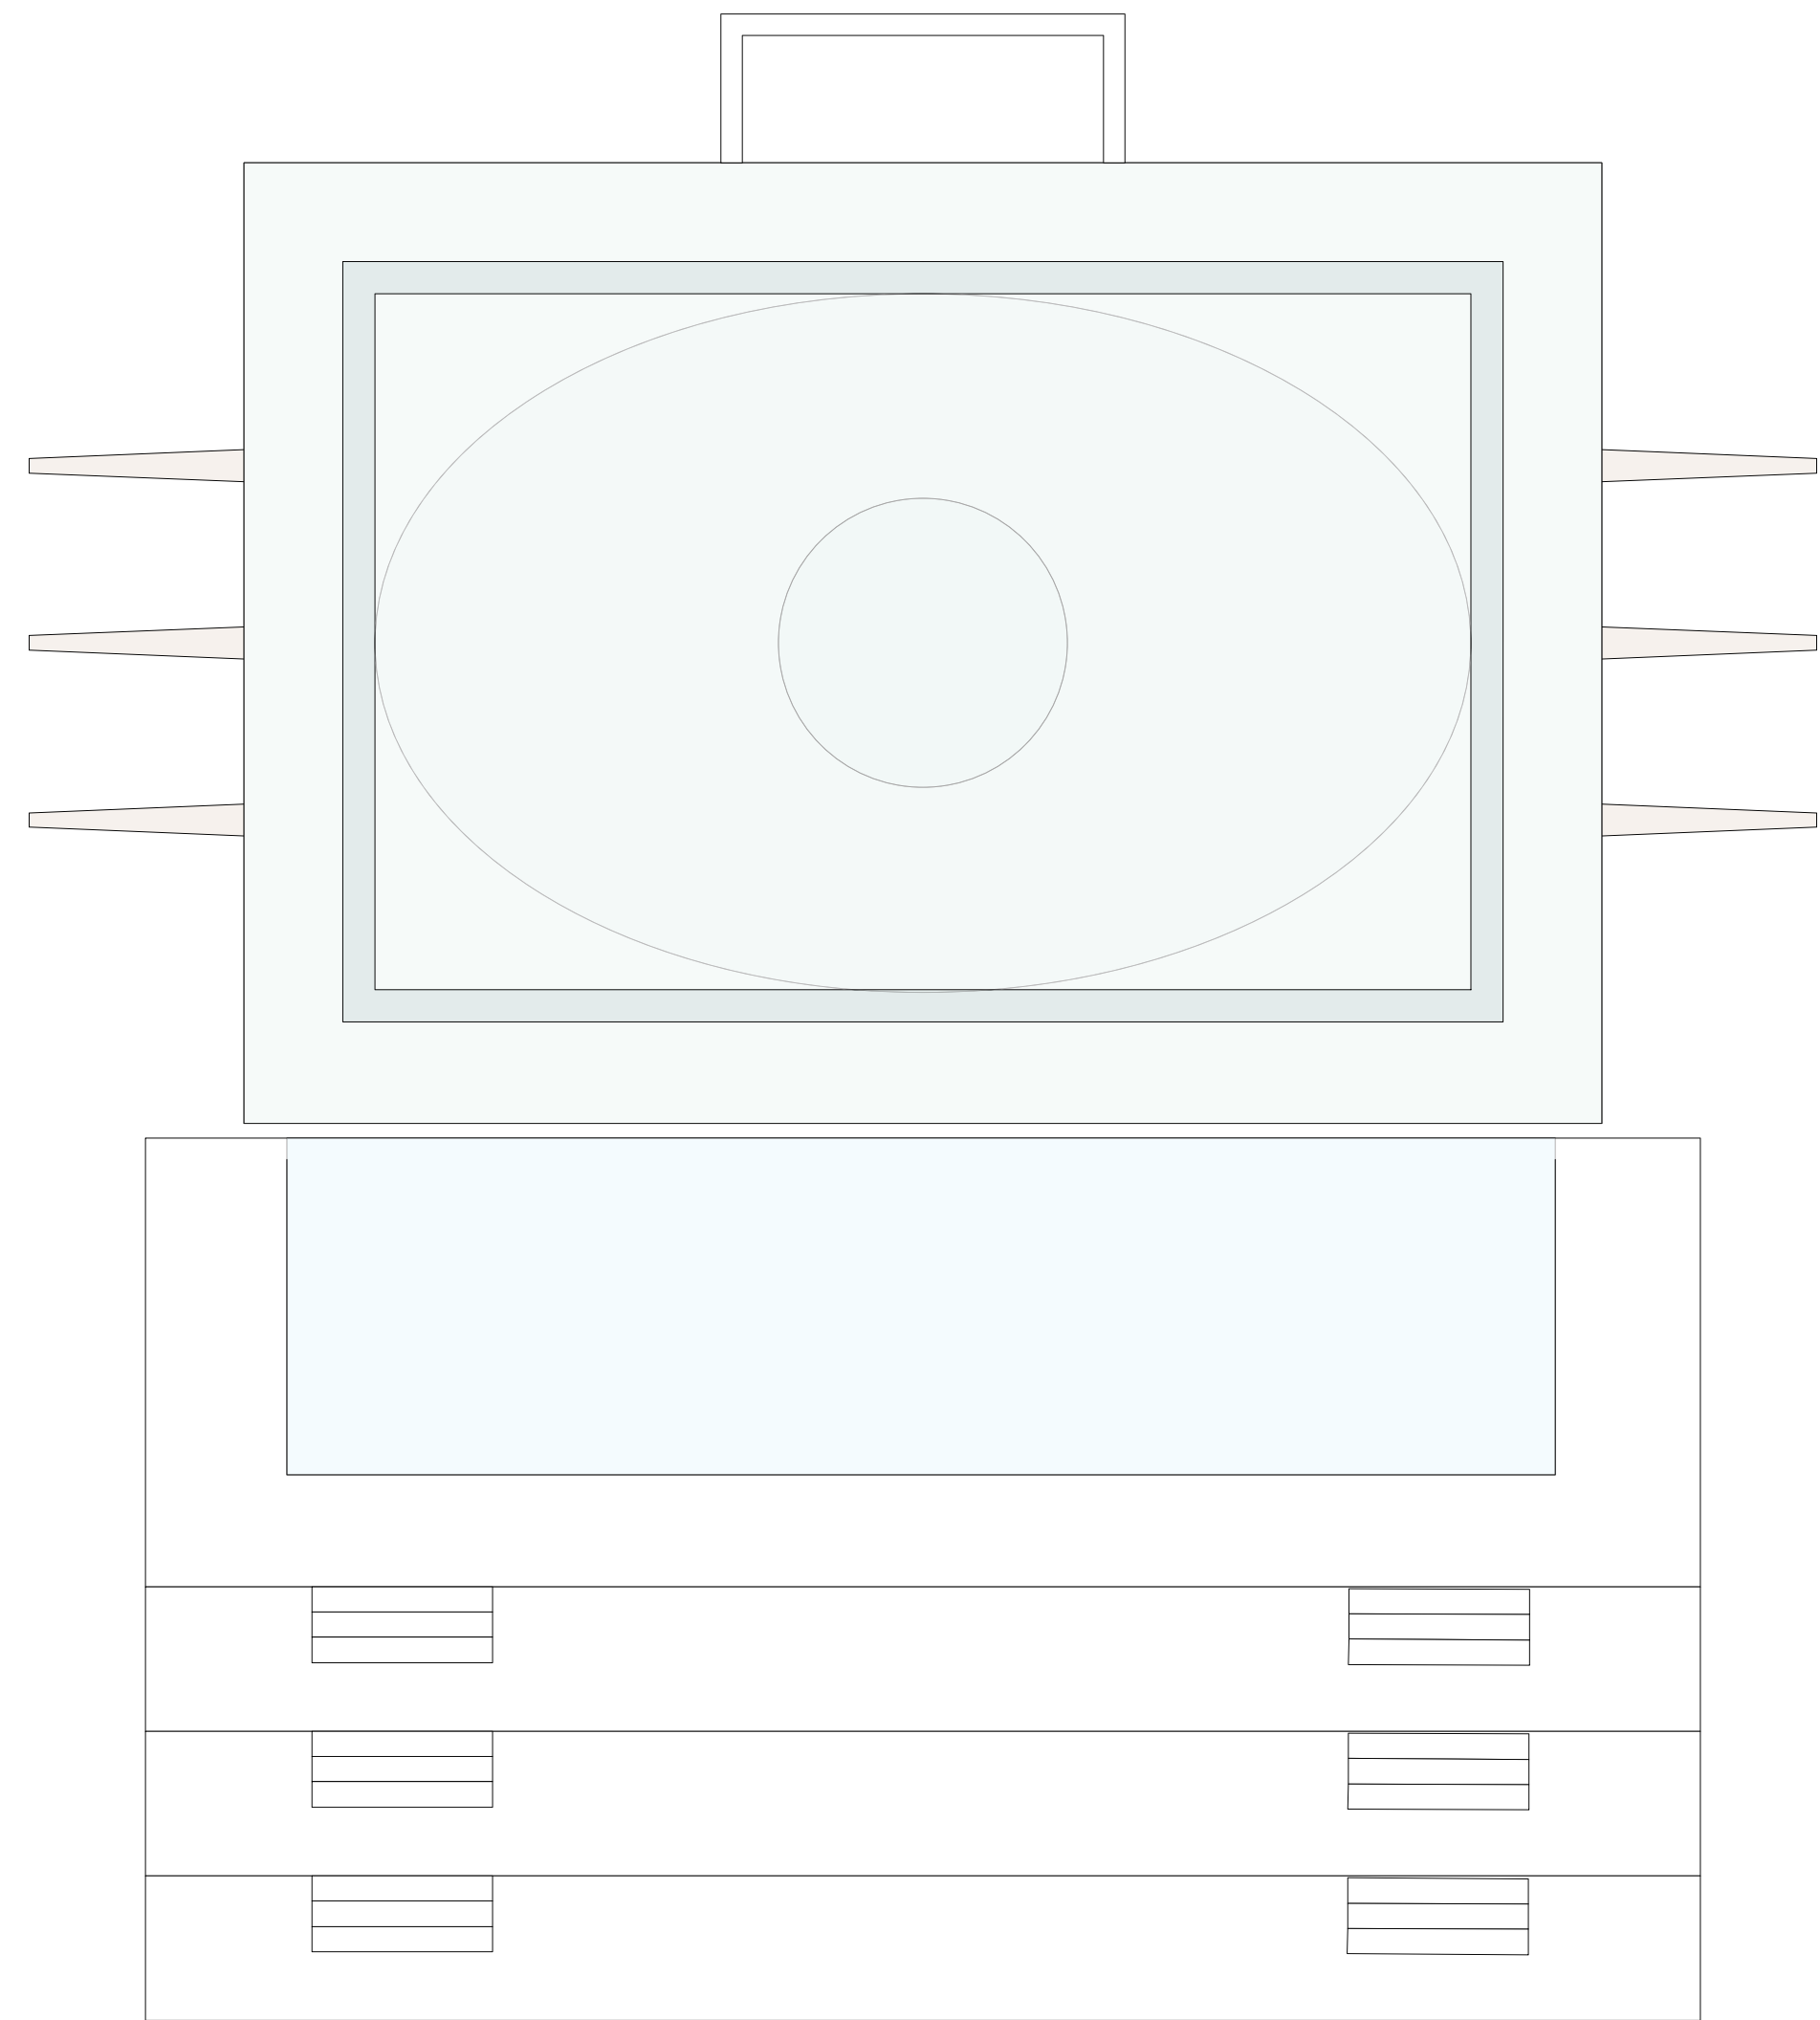


ROOF PLAN
(The Eye of Buddha)

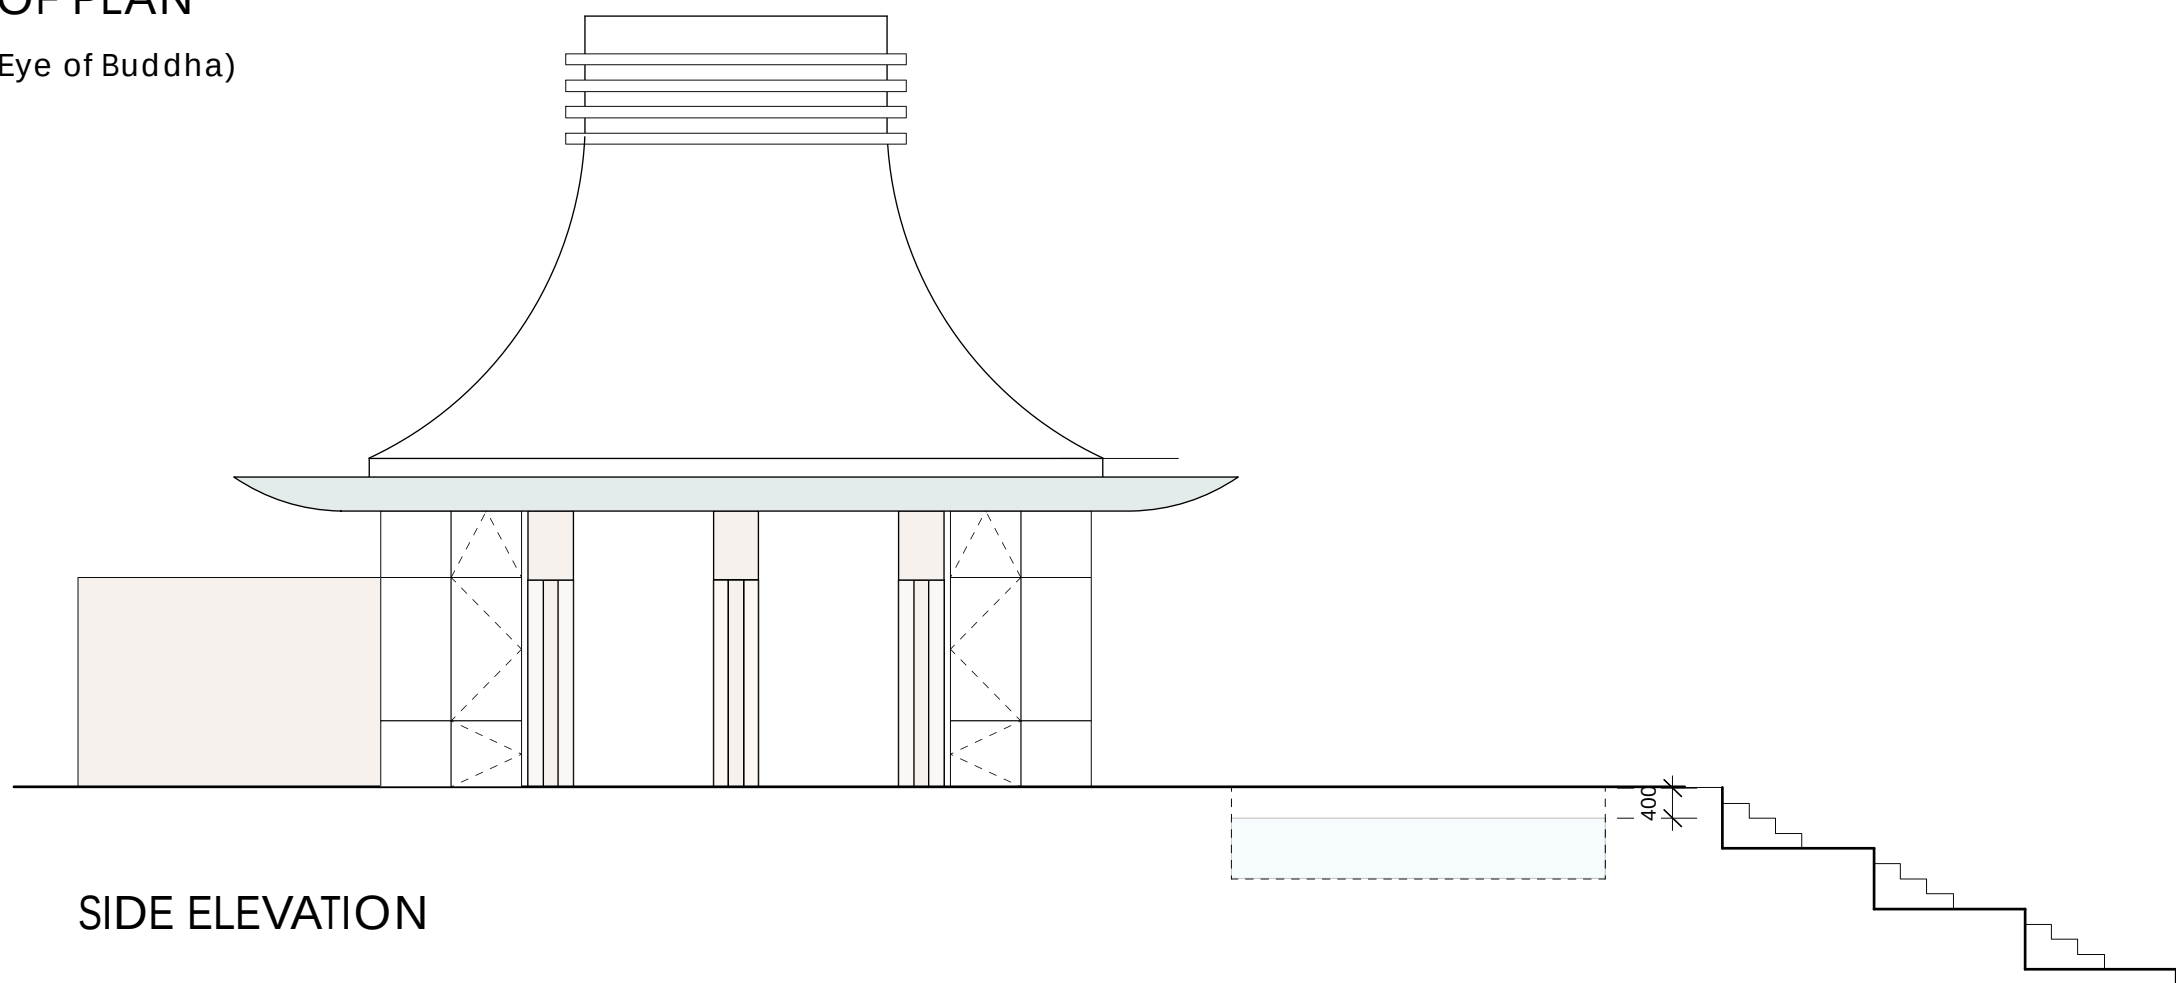


SIDE ELEVATION

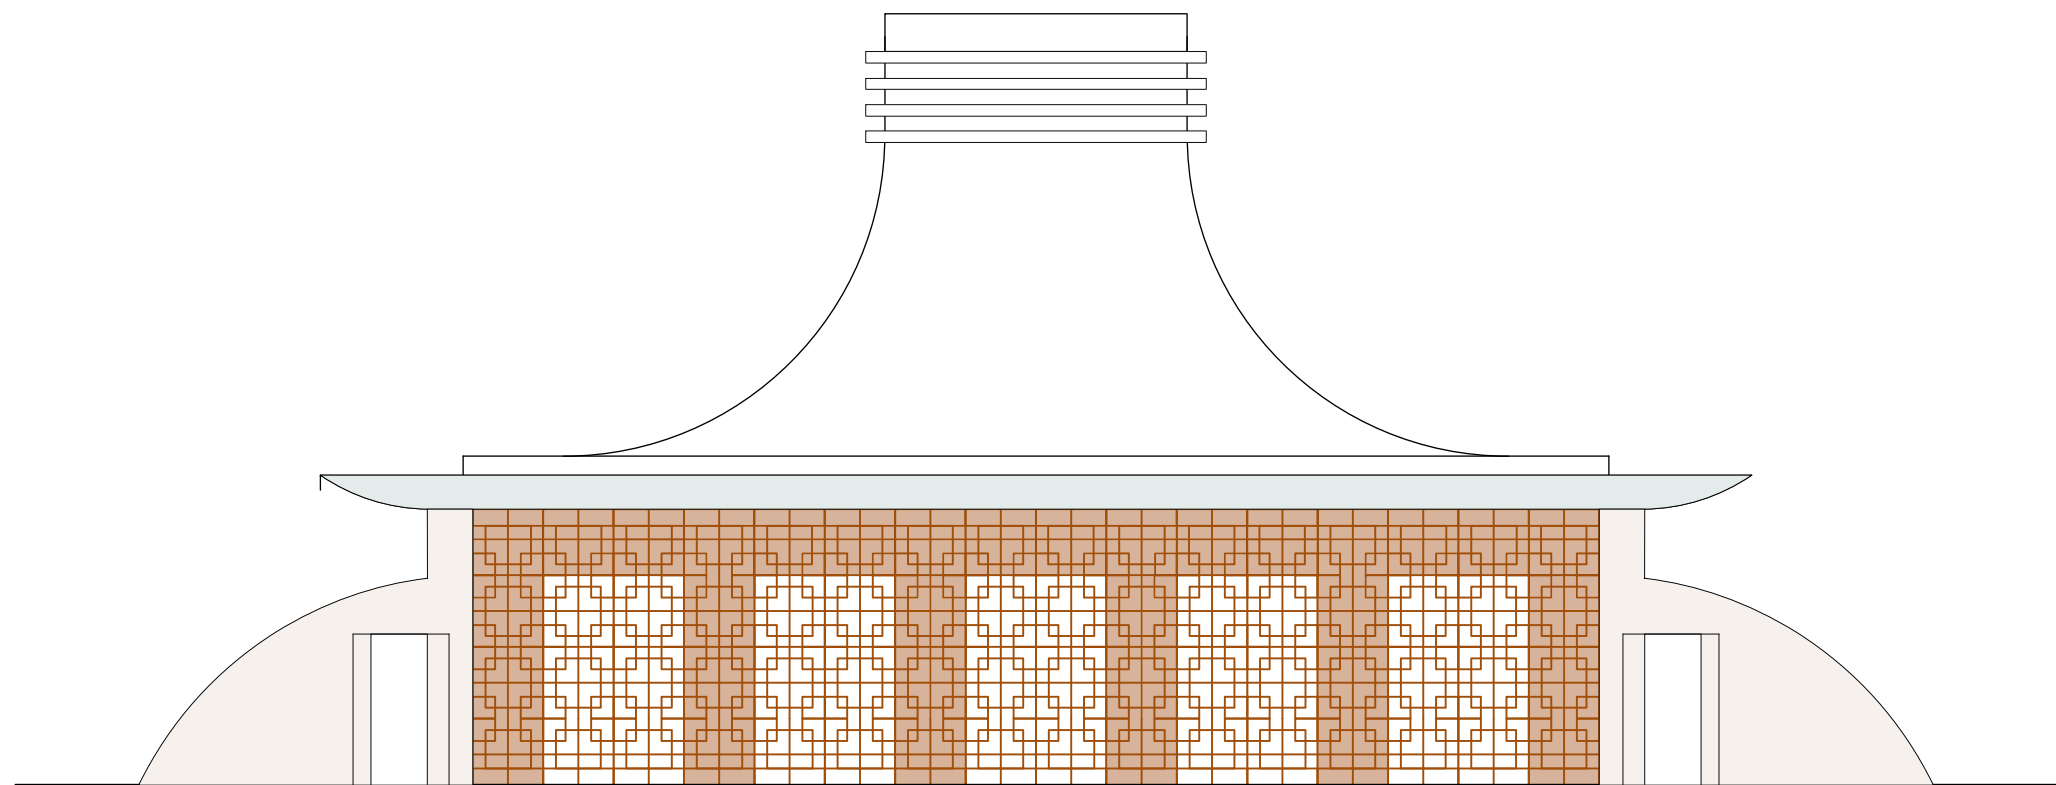


FRONT ELEVATION - OPTION WITH DECORATIVE SCREENS

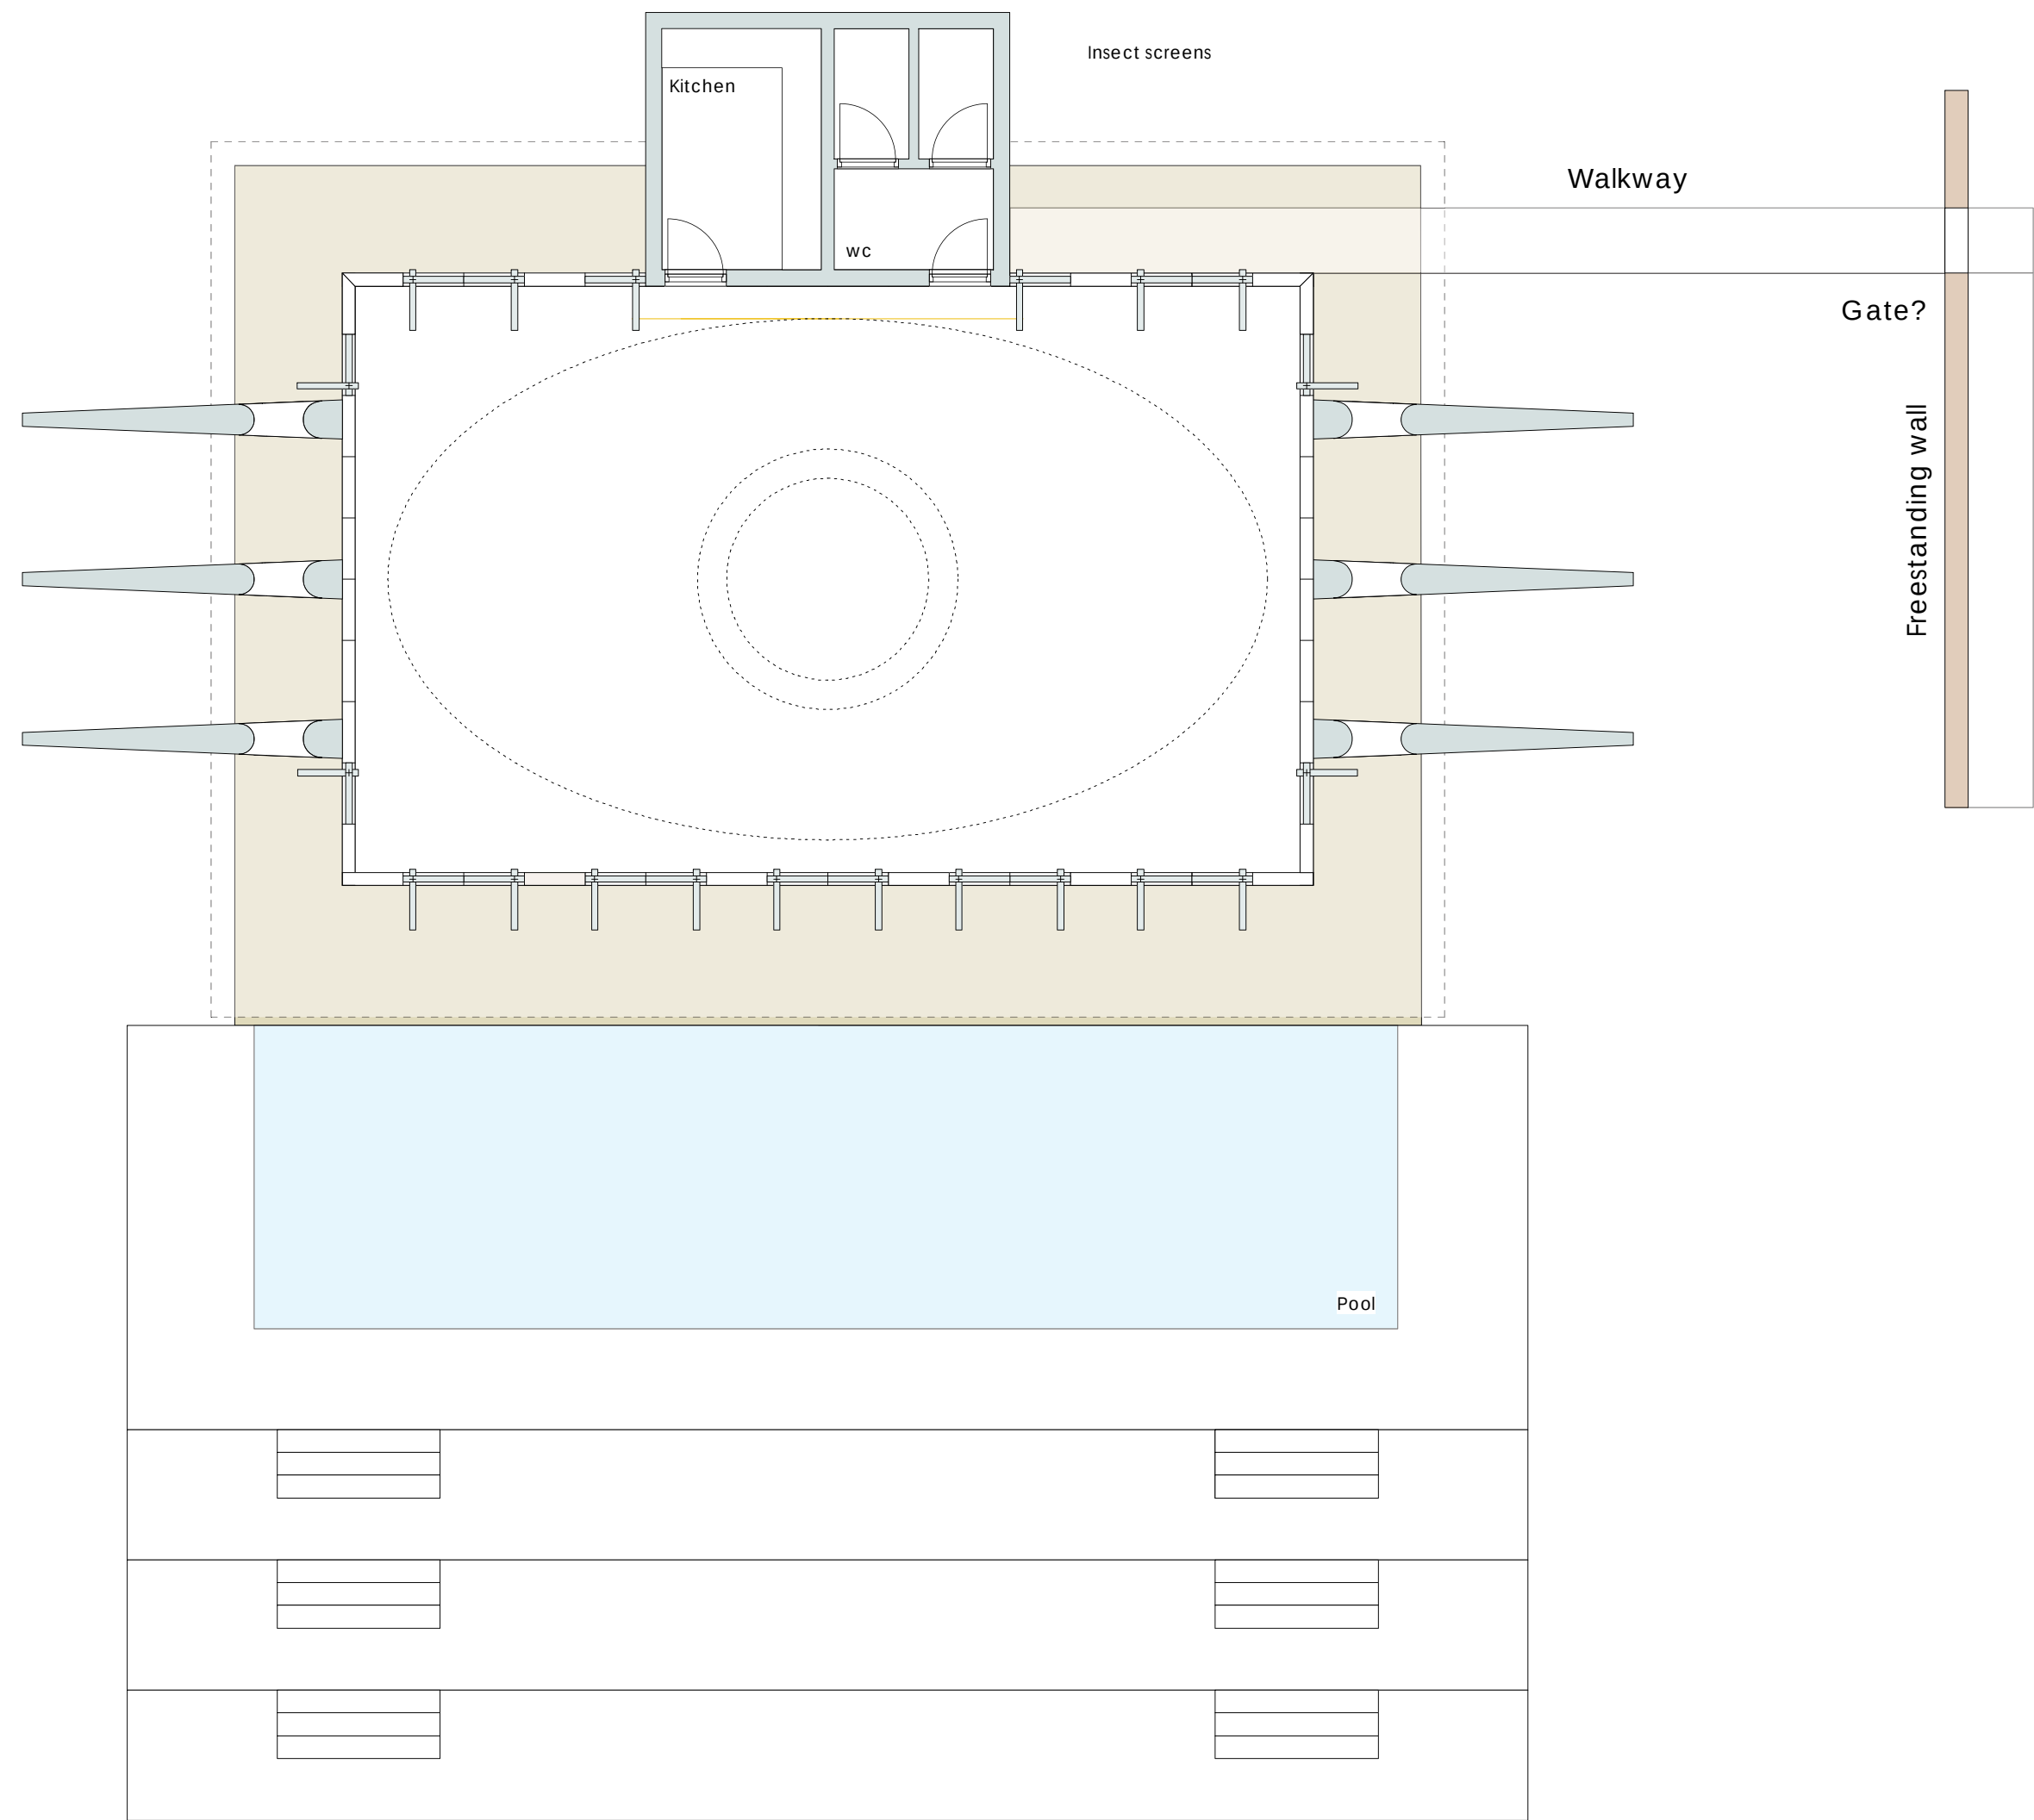

PLAN

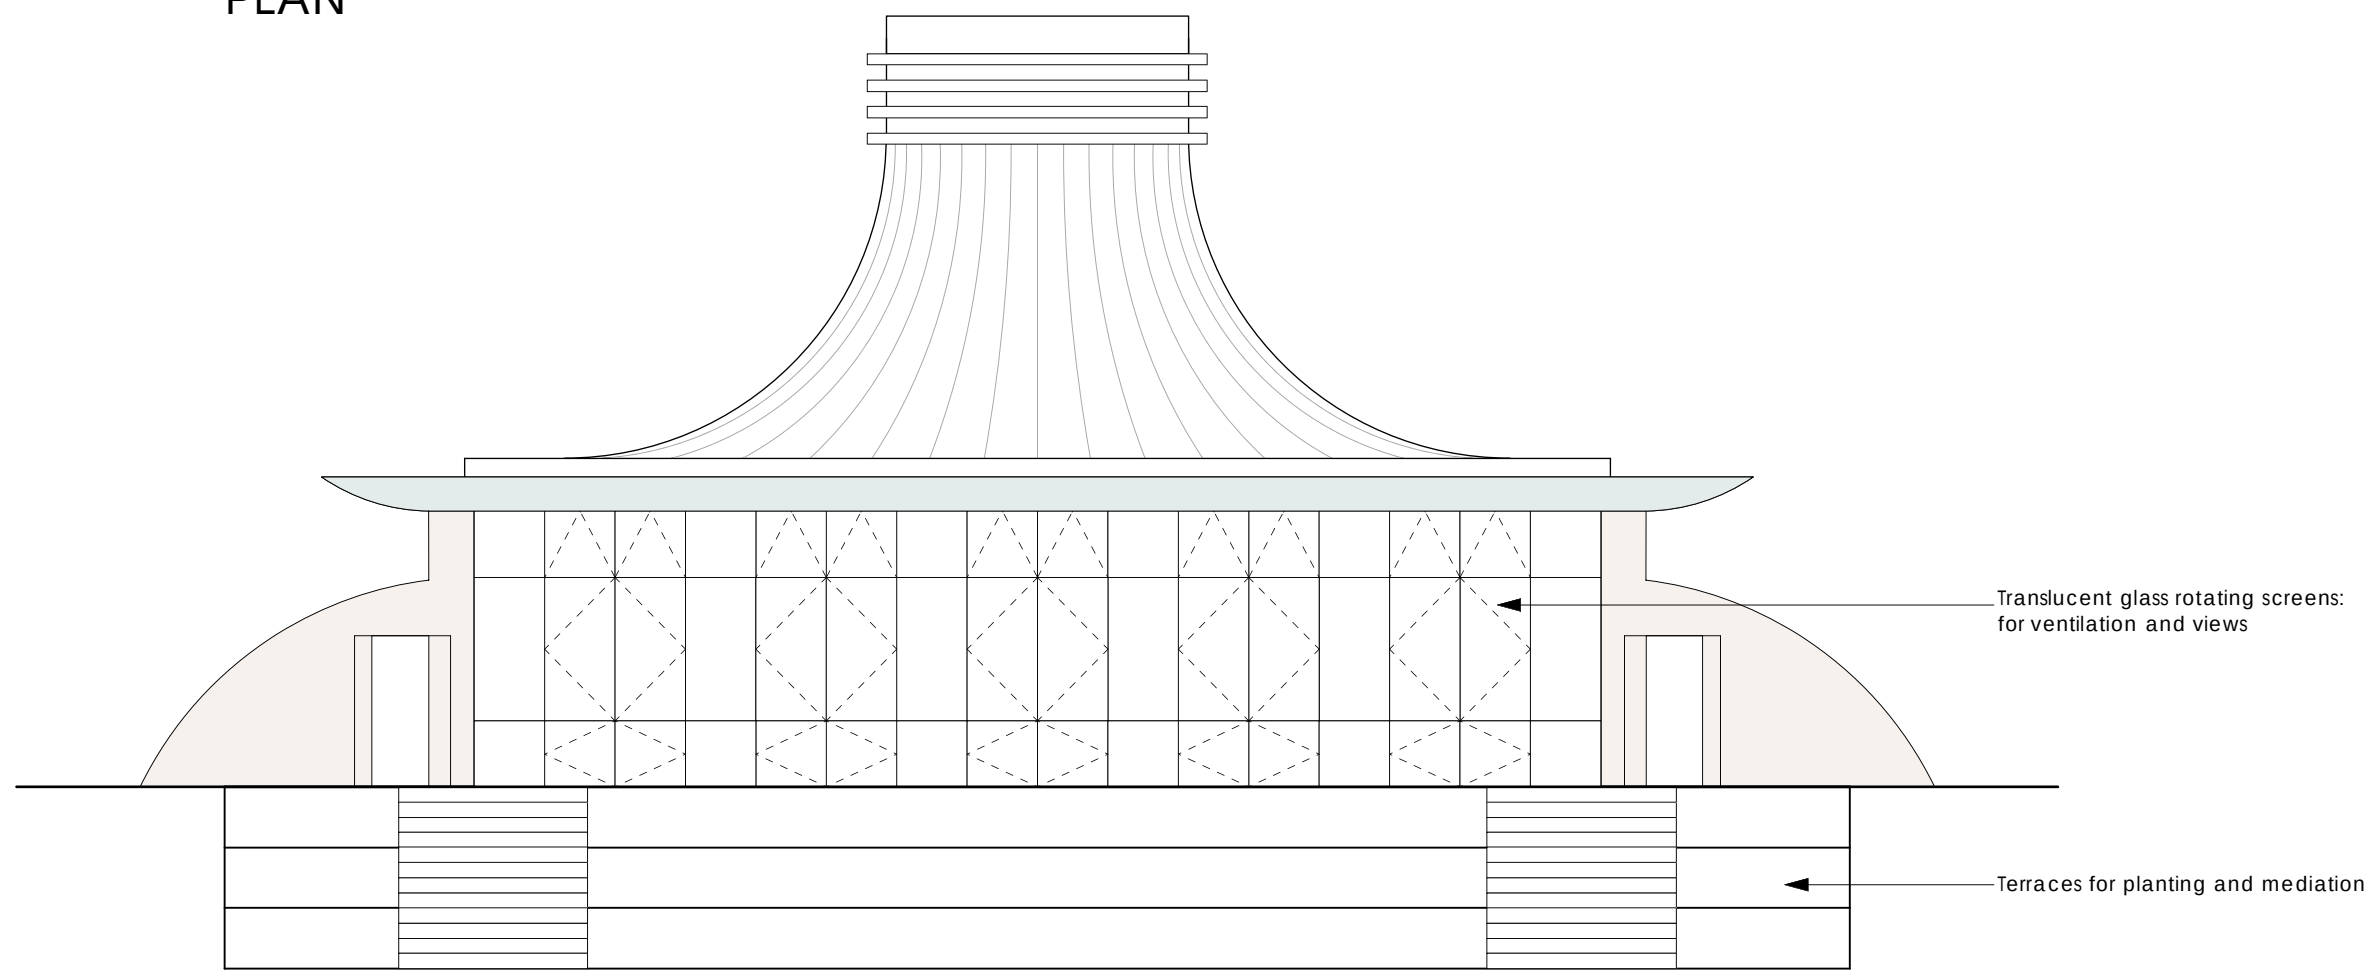

FRONT ELEVATION

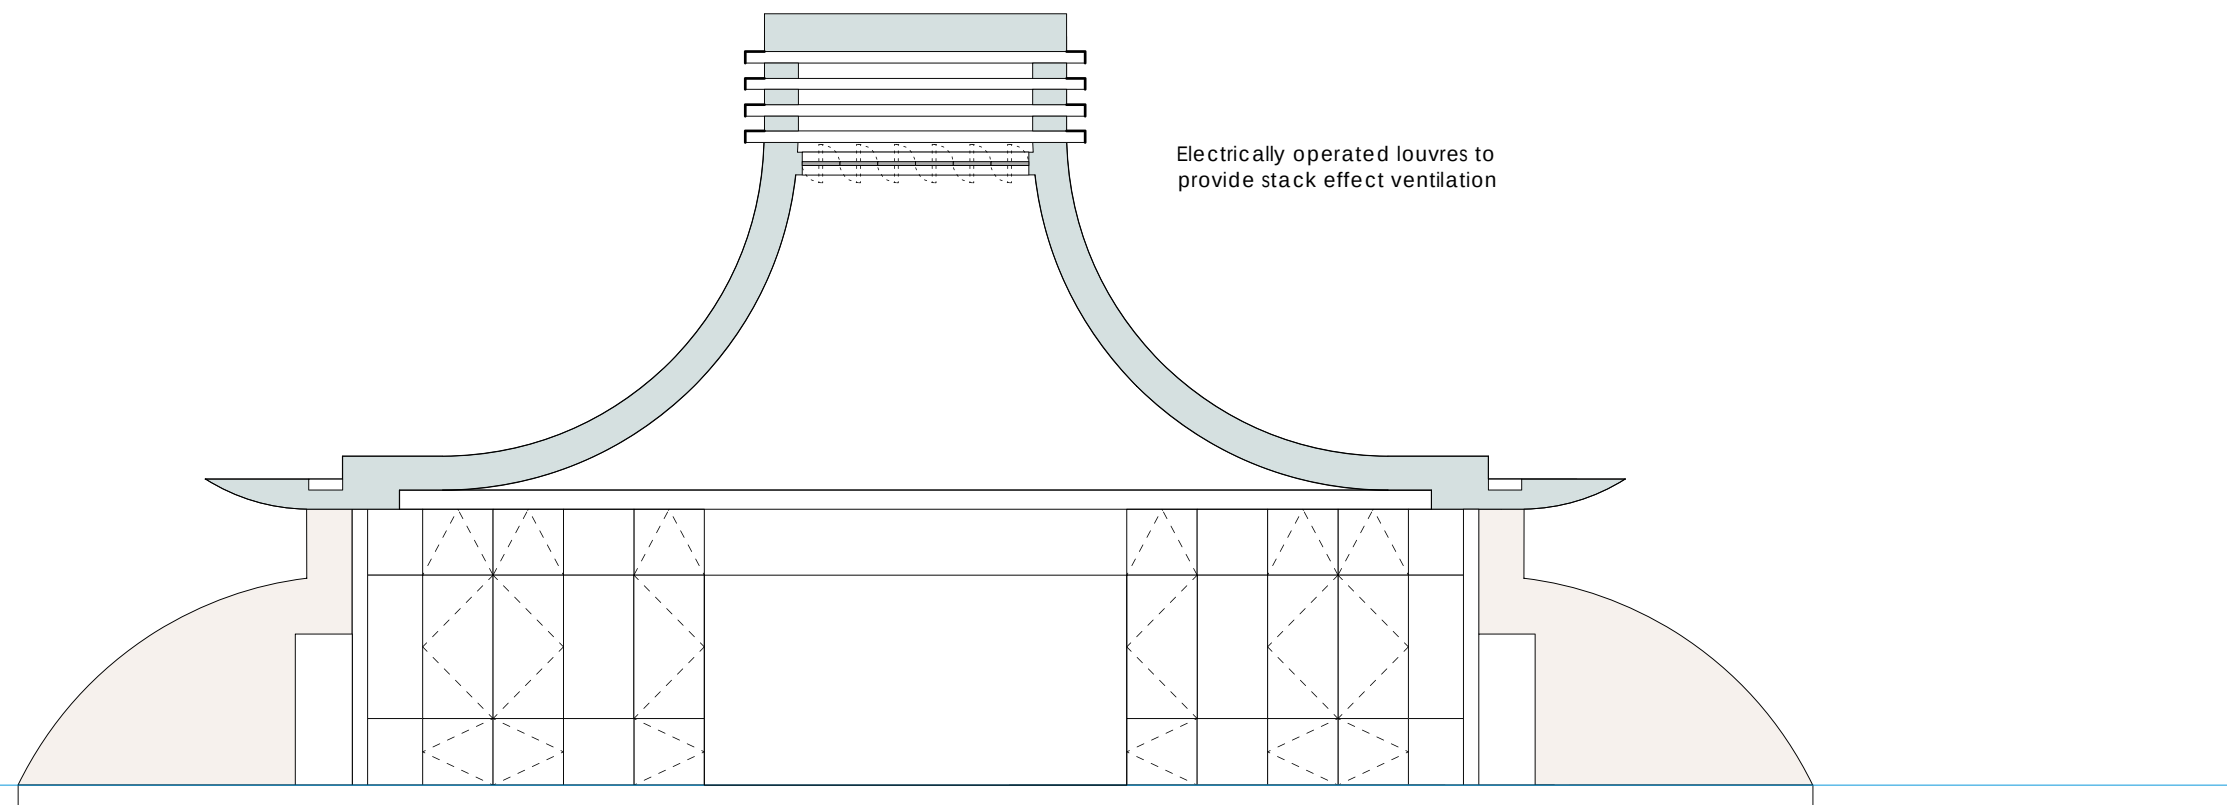

CROSS SECTION

건축계획 | 숙박시설

- 웰컴센터와 이어주는 동선계획
- 수행자 동선과 서비스 동선의 분리
- 드러나지 않게 대지 위에 살포시 자리한 배치계획



단면계획




수직조닝계획

- Lower level : 특실, 가족실/ Upper Level: 1인실, 2인실
- 지원시설 집약배치로 편의성 및 유지관리성 확보


Upper Level

: 1인실(70실), 2인실(19실)

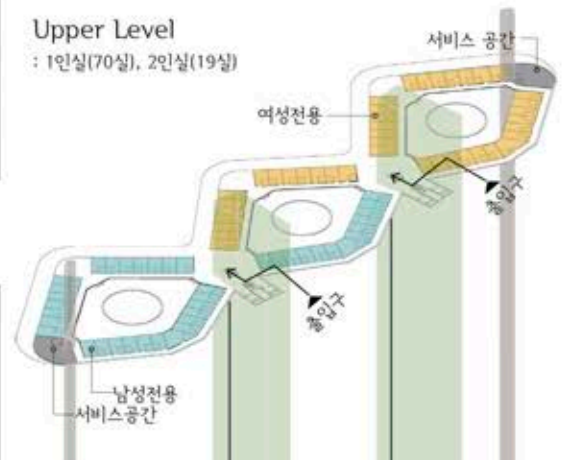


Lower Level

: 특실(10실), 가족실(10실)

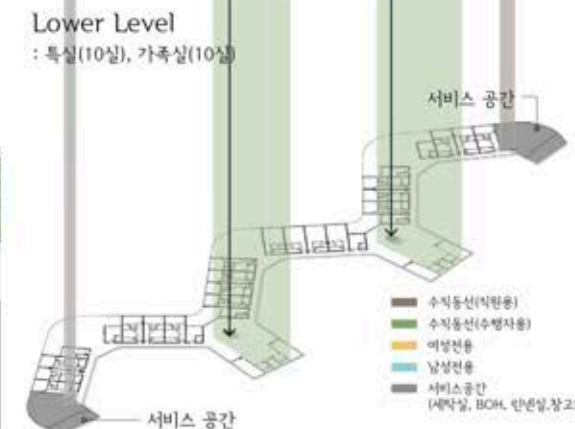

지형을 고려한 조형계획

- 자연지형에 순응하는 형태로 계획

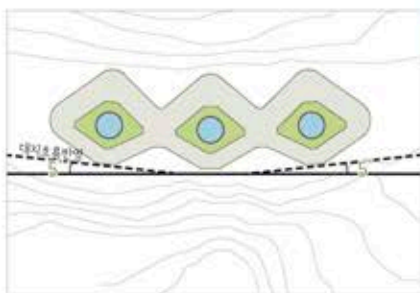

다양한 레벨의 랜드스케이프

- 대지의 일부인 듯 녹아들어 새로운 자연경관 형성
- 중정을 통한 자연채광이 가능한 친환경적인 공간계획
- 자연지형을 고려한 레벨 계획

