



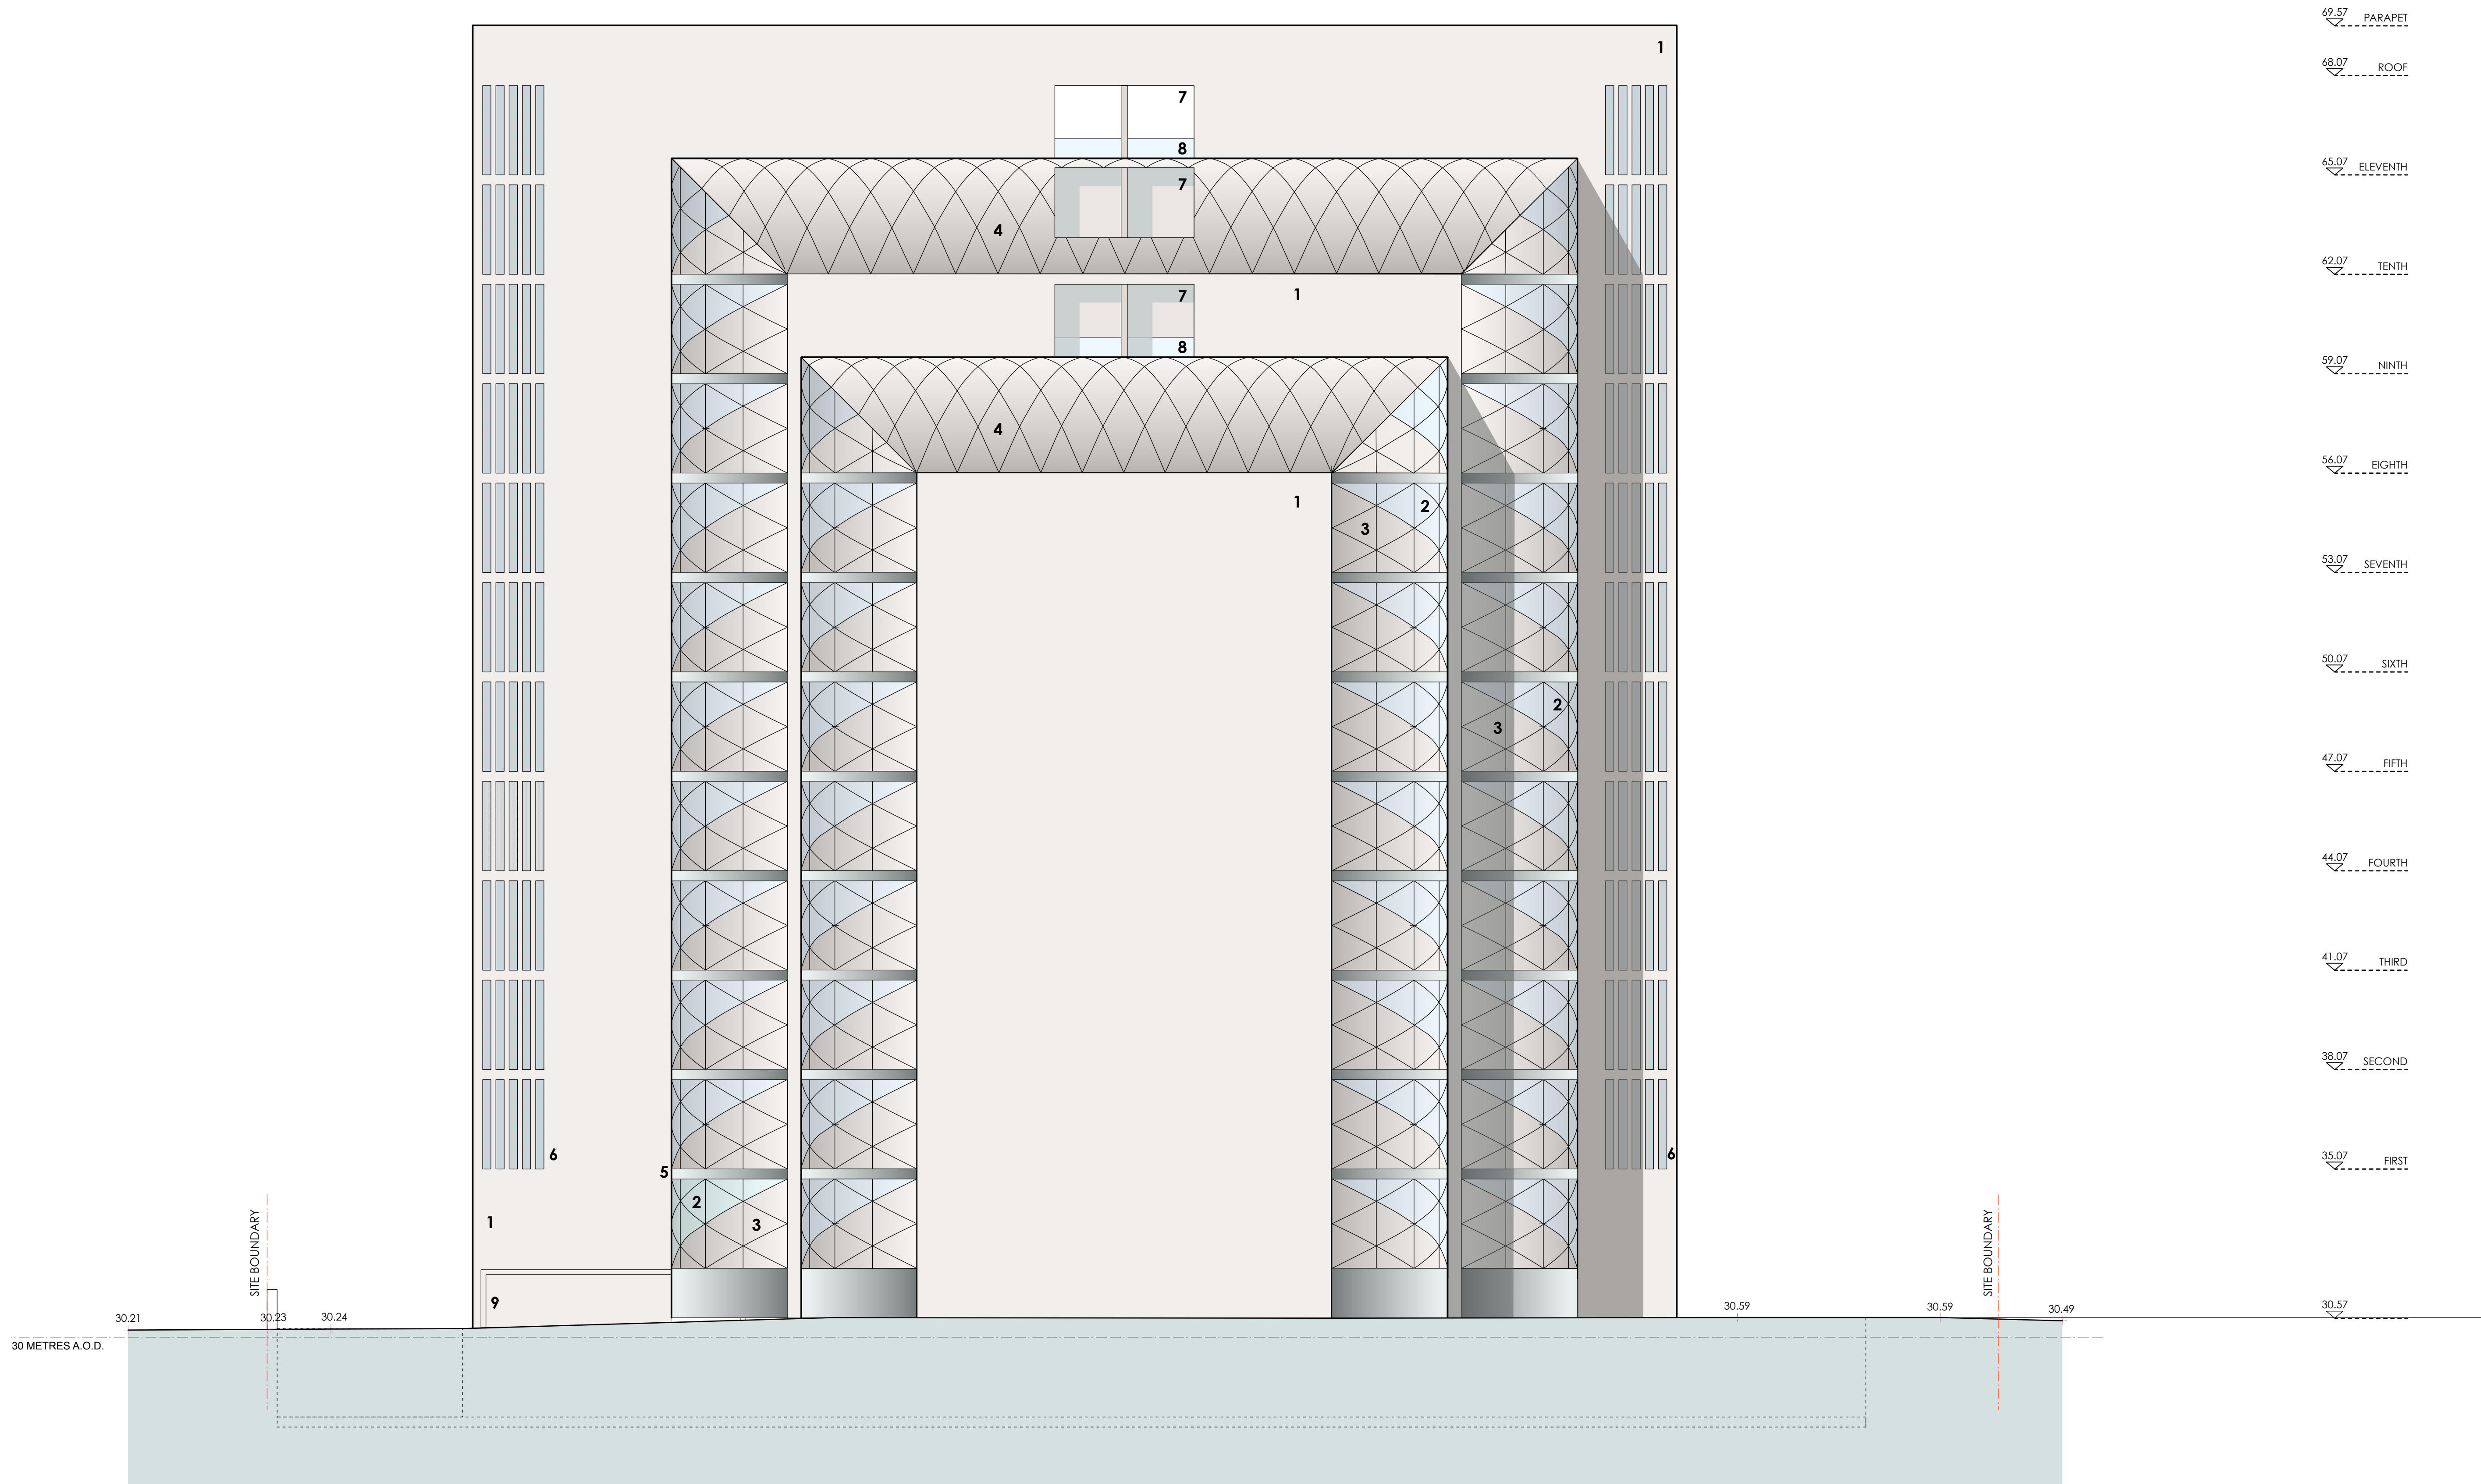


MATERIALS

- 1 Limestone cladding
- 2 Structural glass with metal support frame behind
- 3 Translucent panels within metal support frame
- 4 Opaque panels within metal support frame behind
- 5 Curved metal cladding panels at each floor level
- 6 Metal grills
- 7 Loggia openings (refer to plan)
- 8 Structural glass balustrades to loggias
- 9 Refuse enclosure

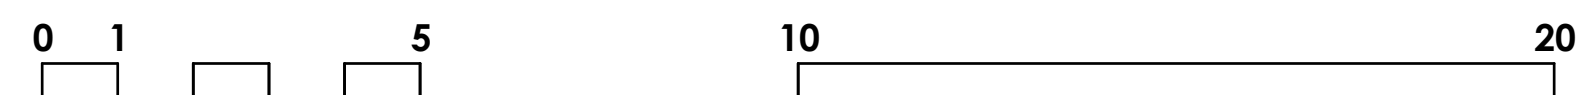




Electric


UXBRIDGE ROAD

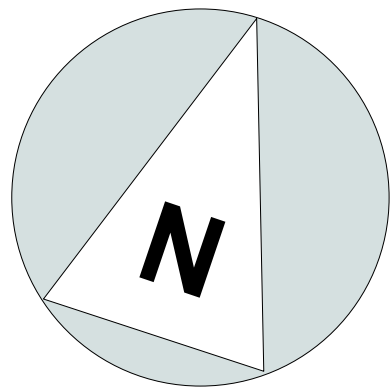


0 1 5 10 20

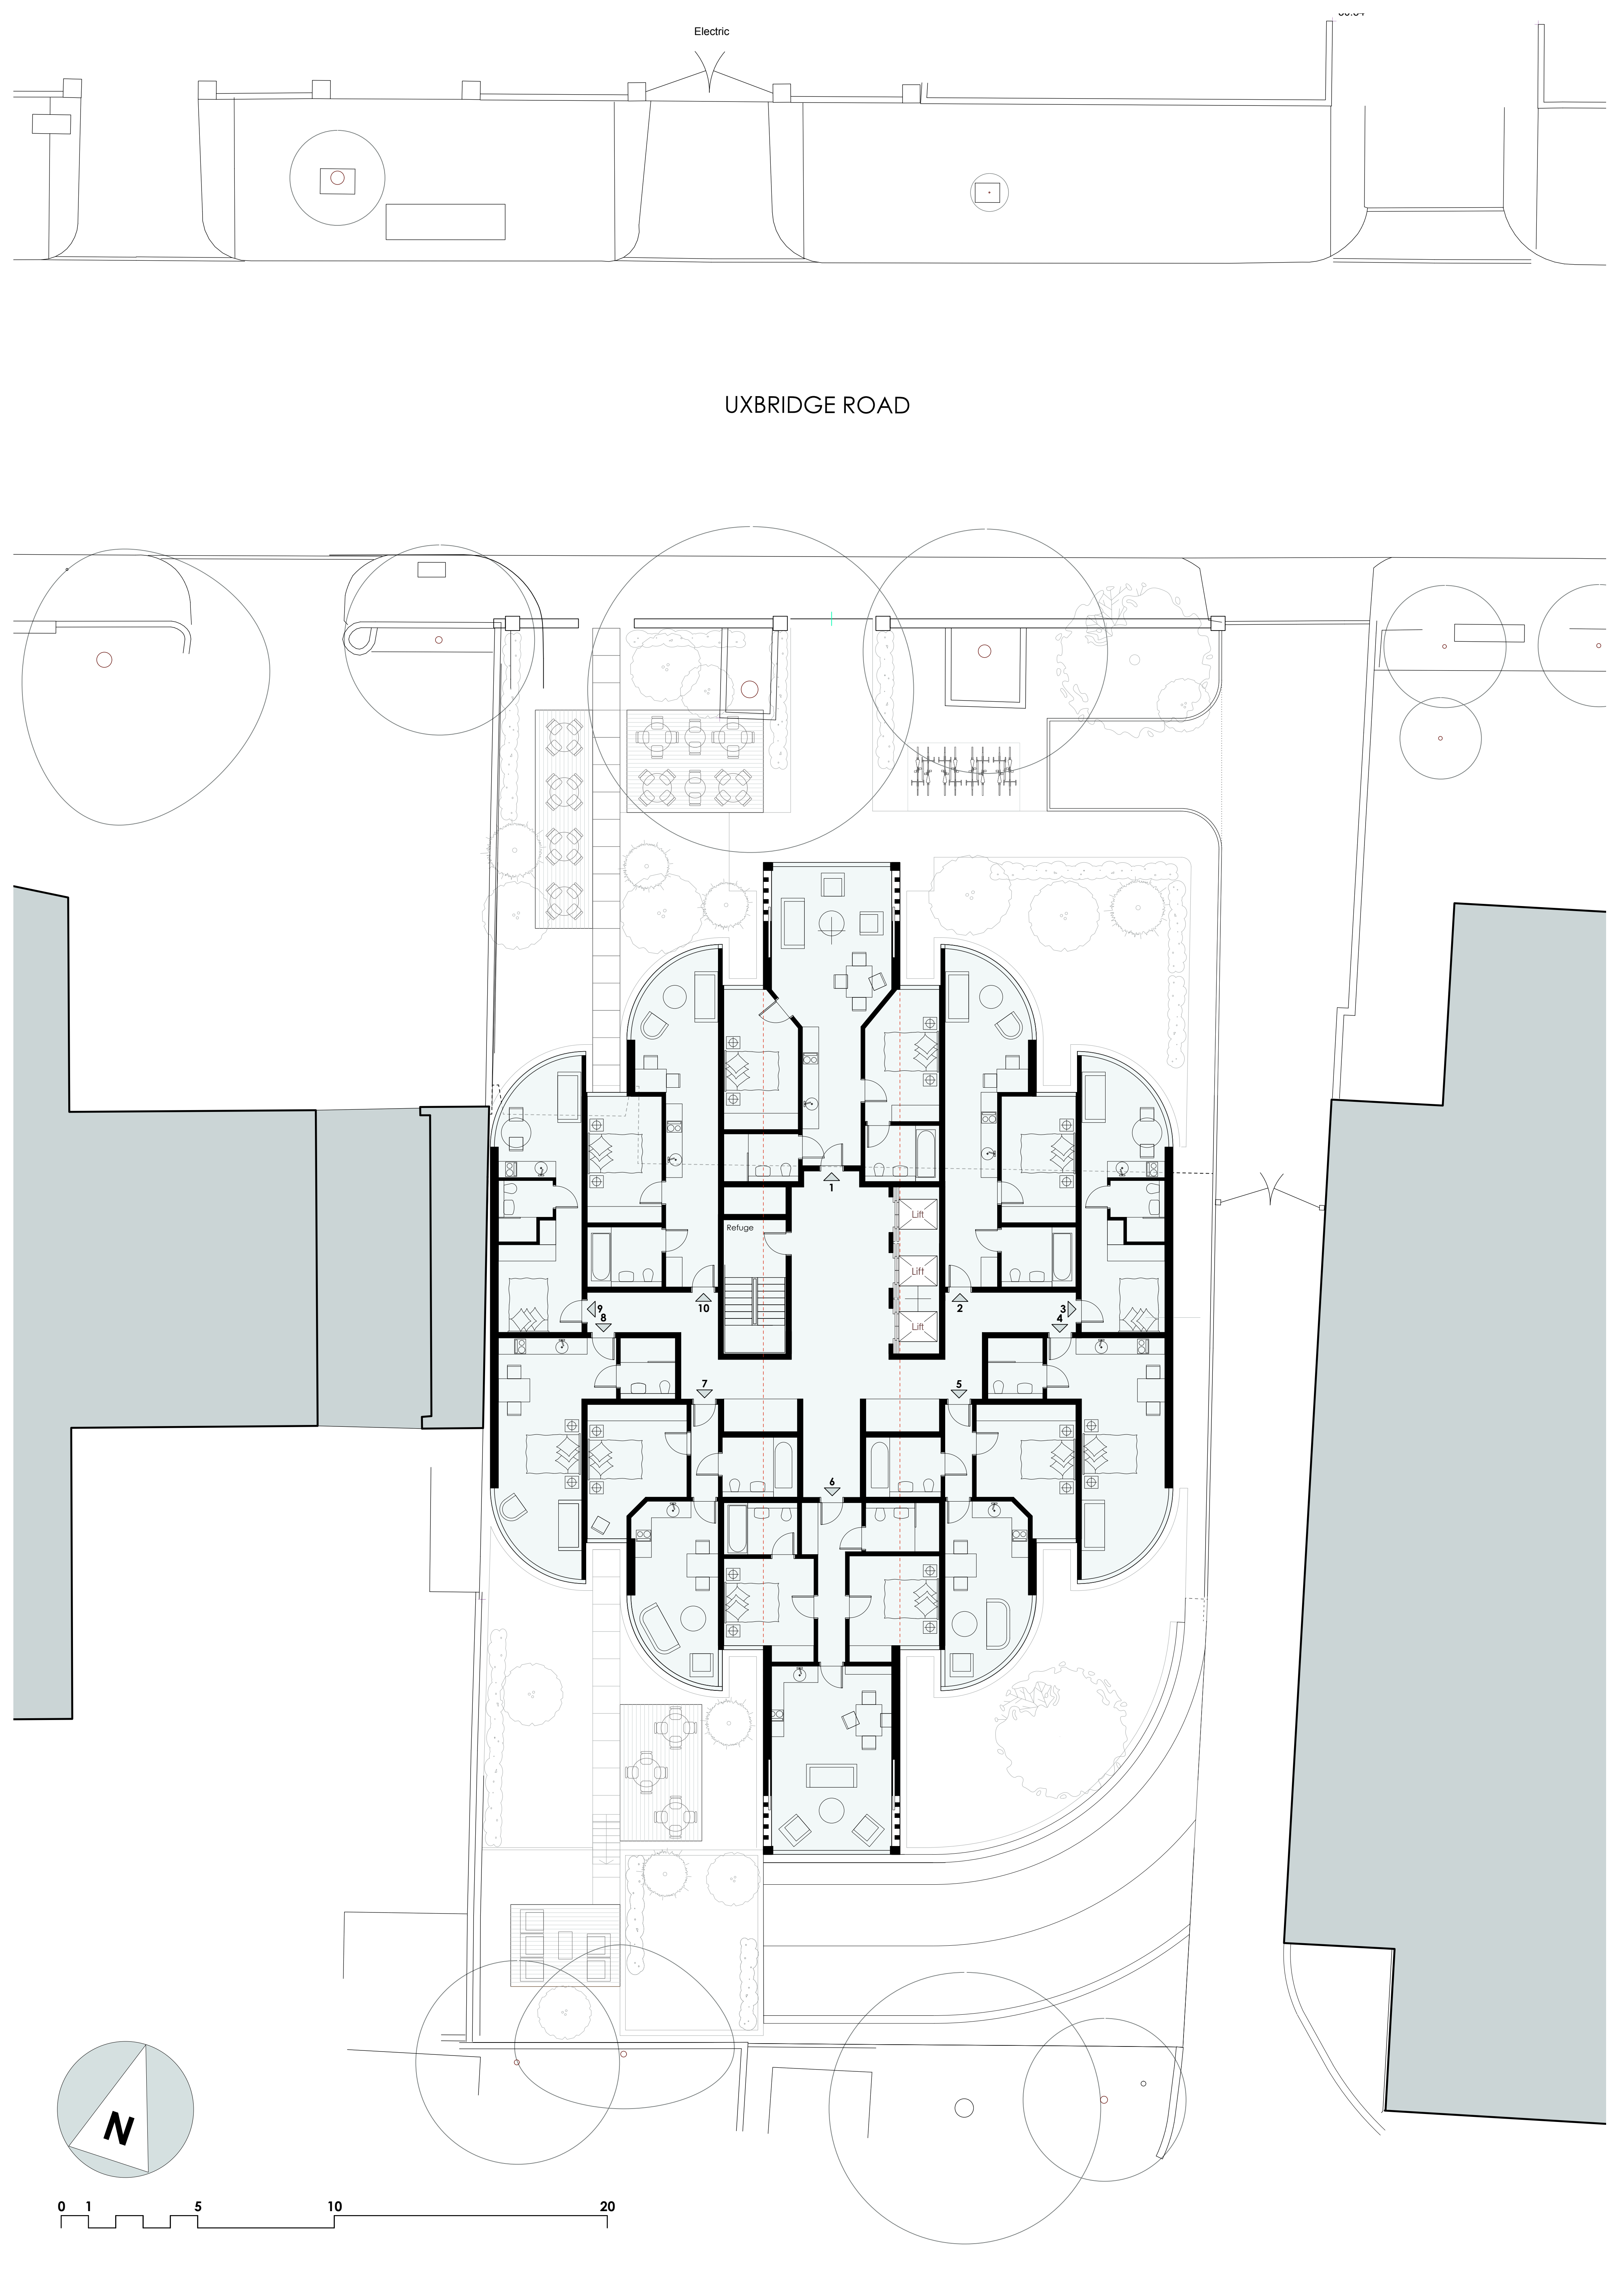

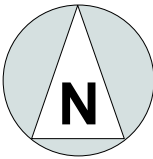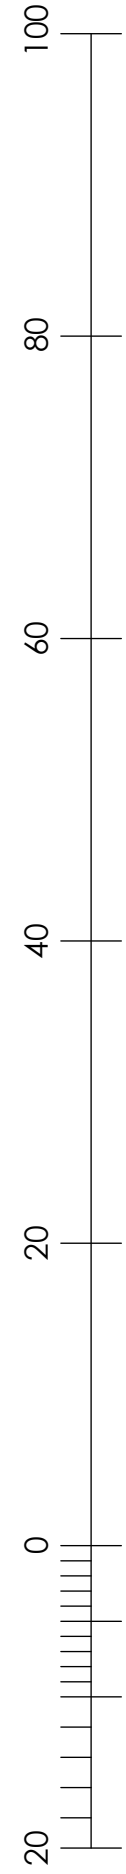



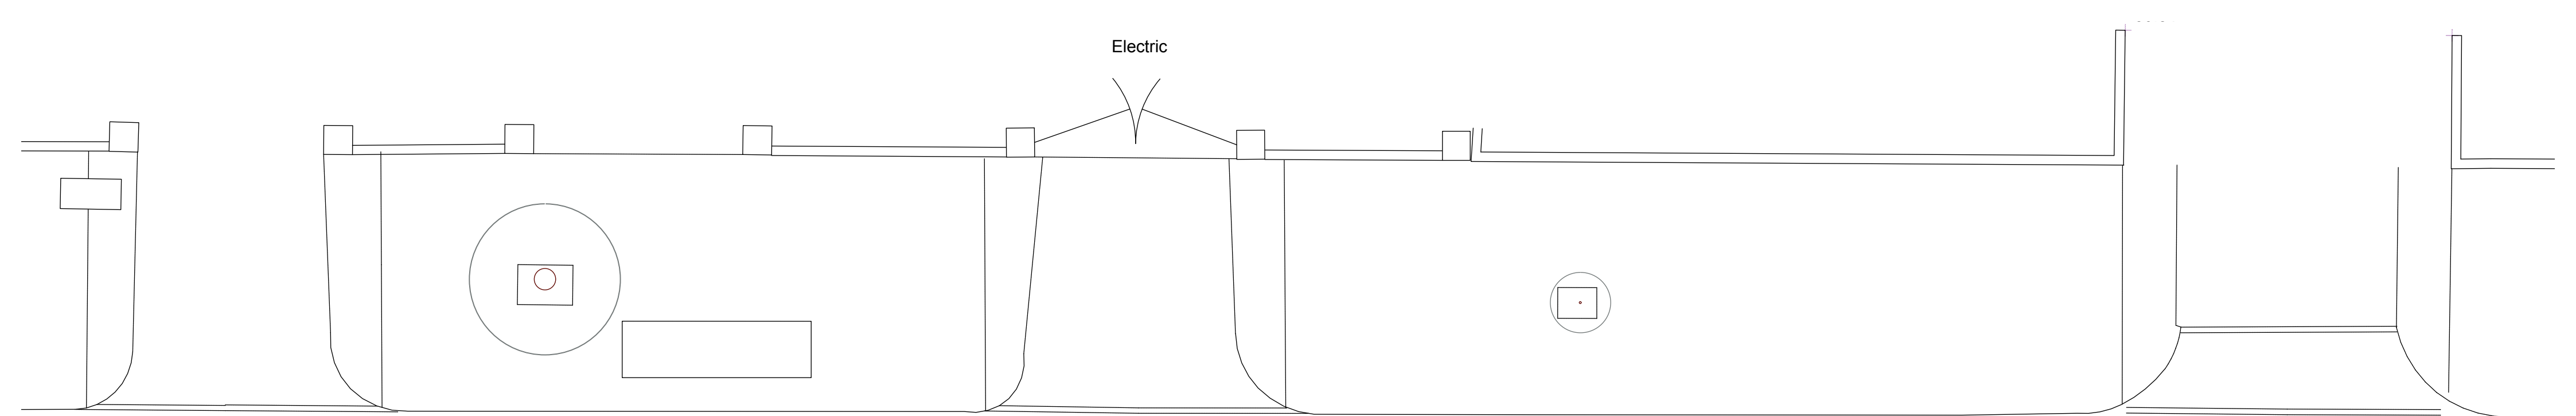



UXBRIDGE ROAD

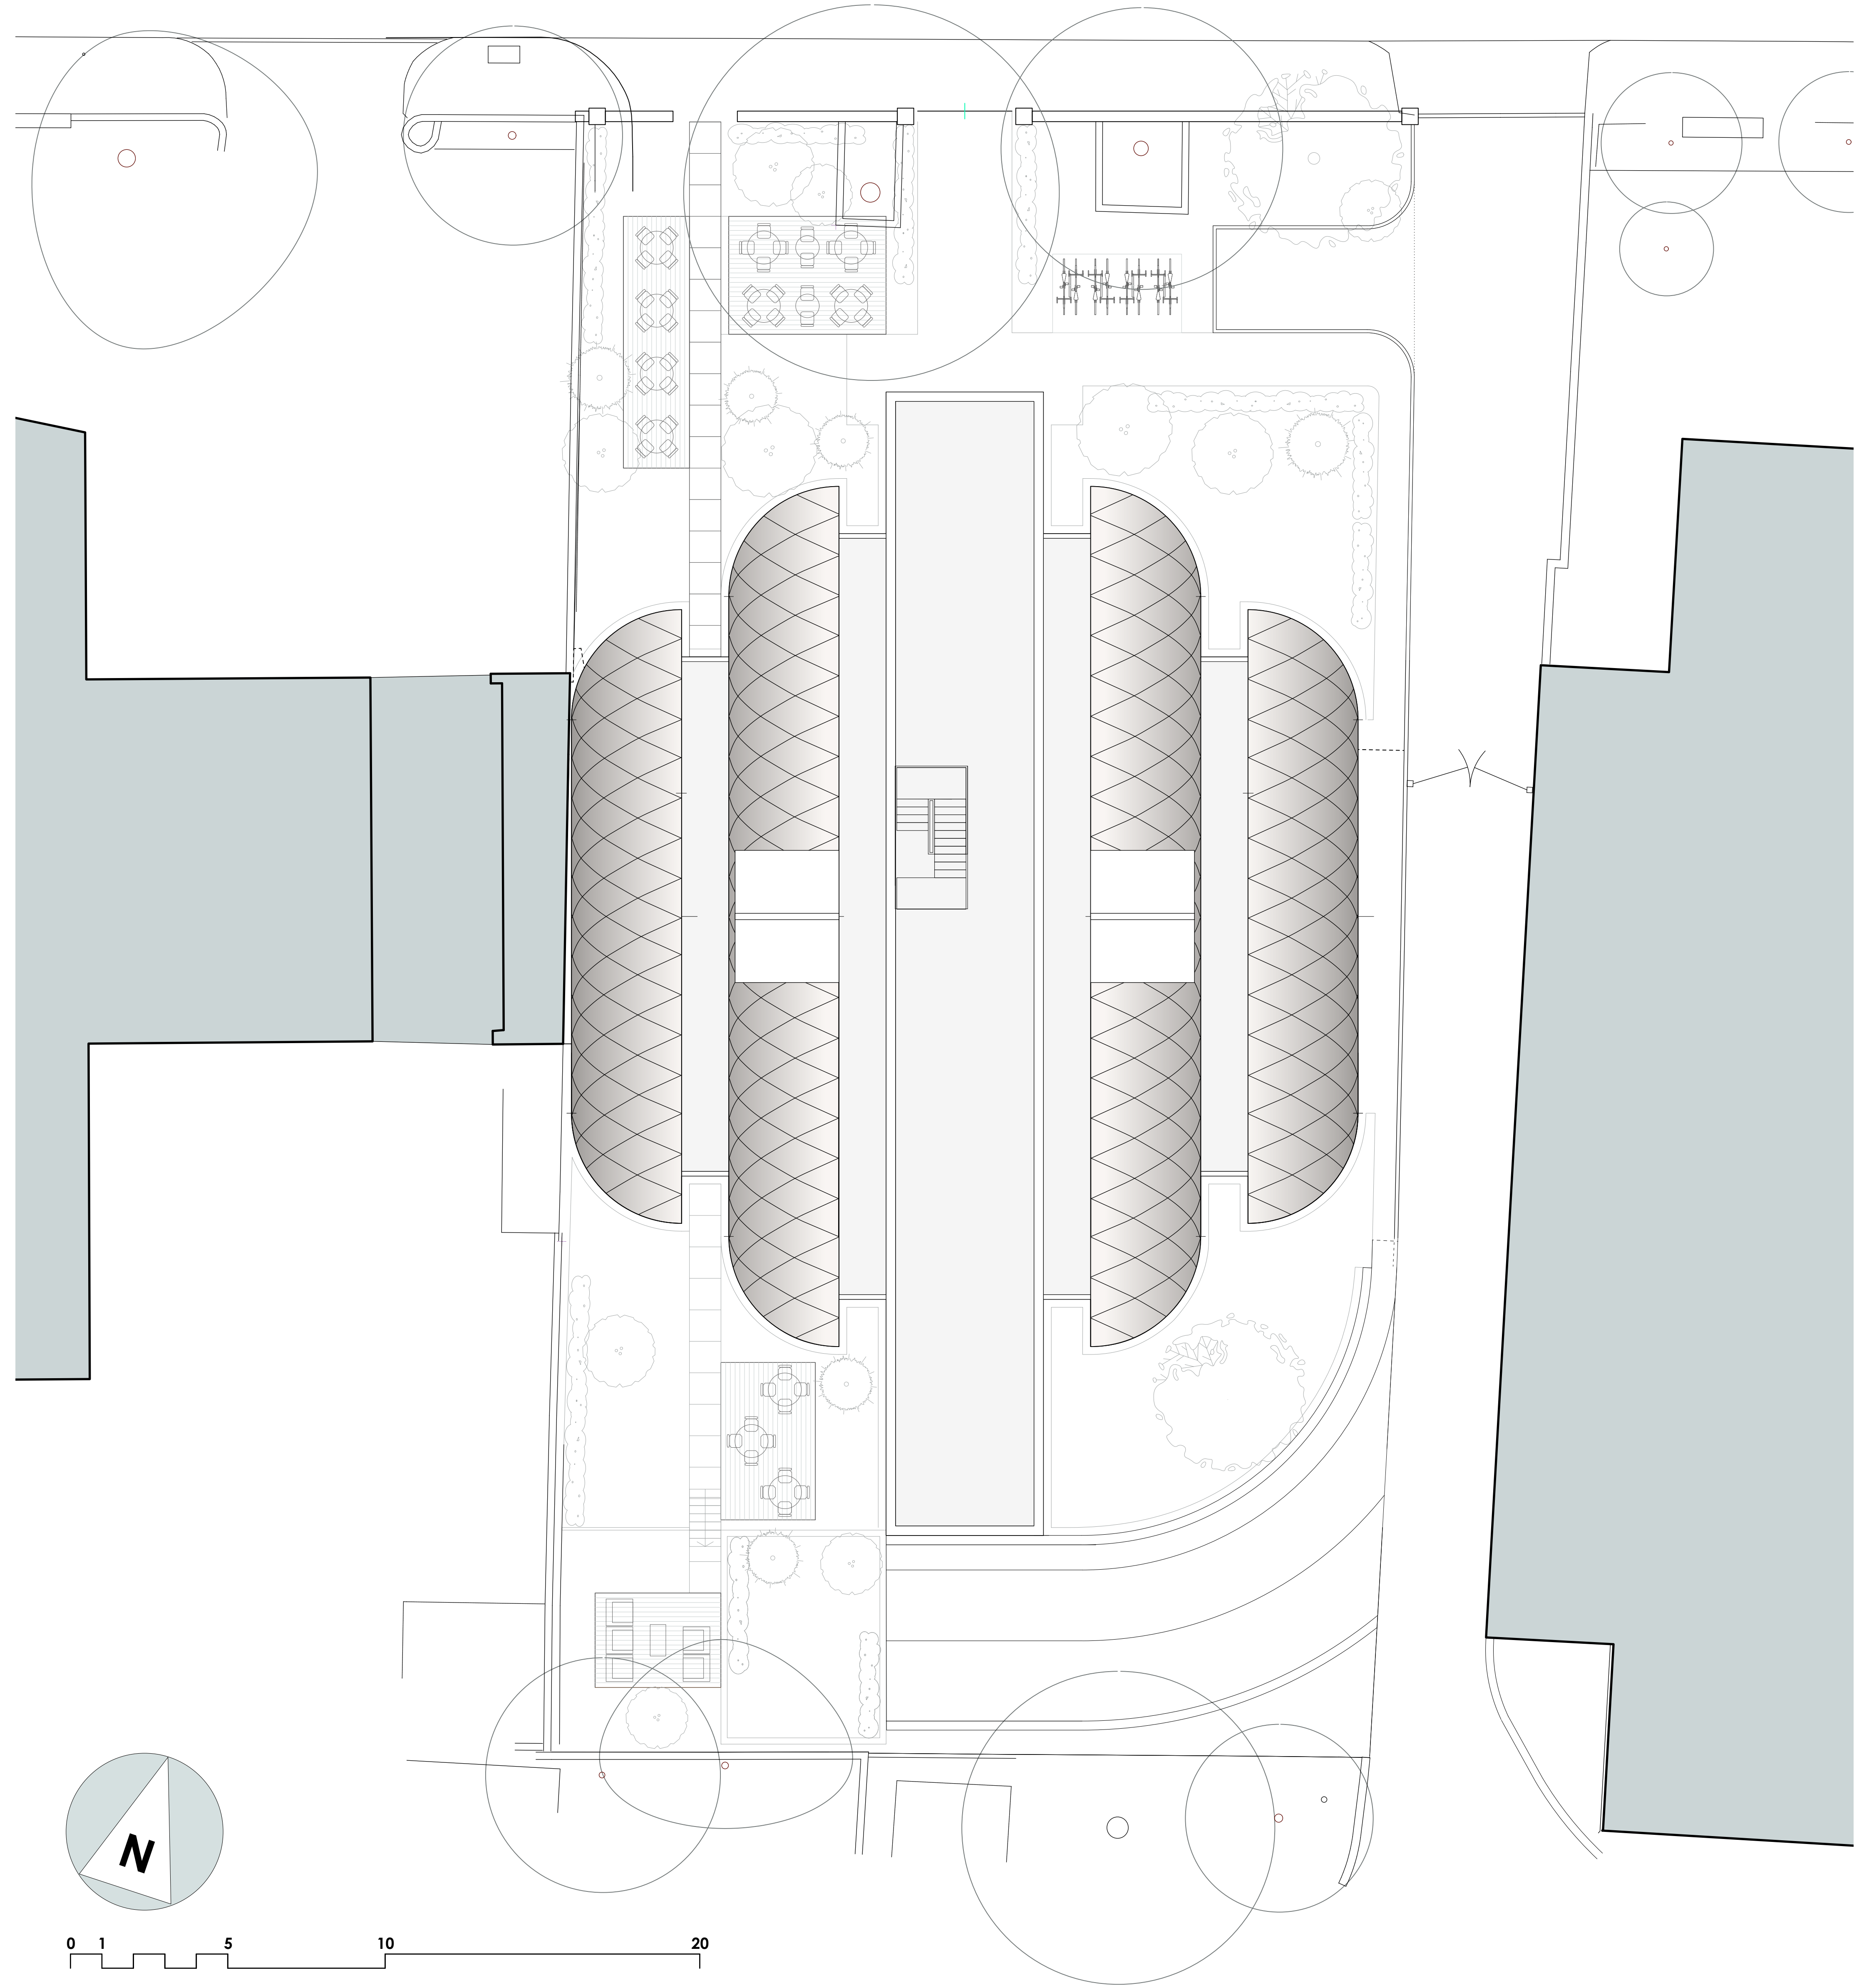

Electric

UXBRIDGE ROAD

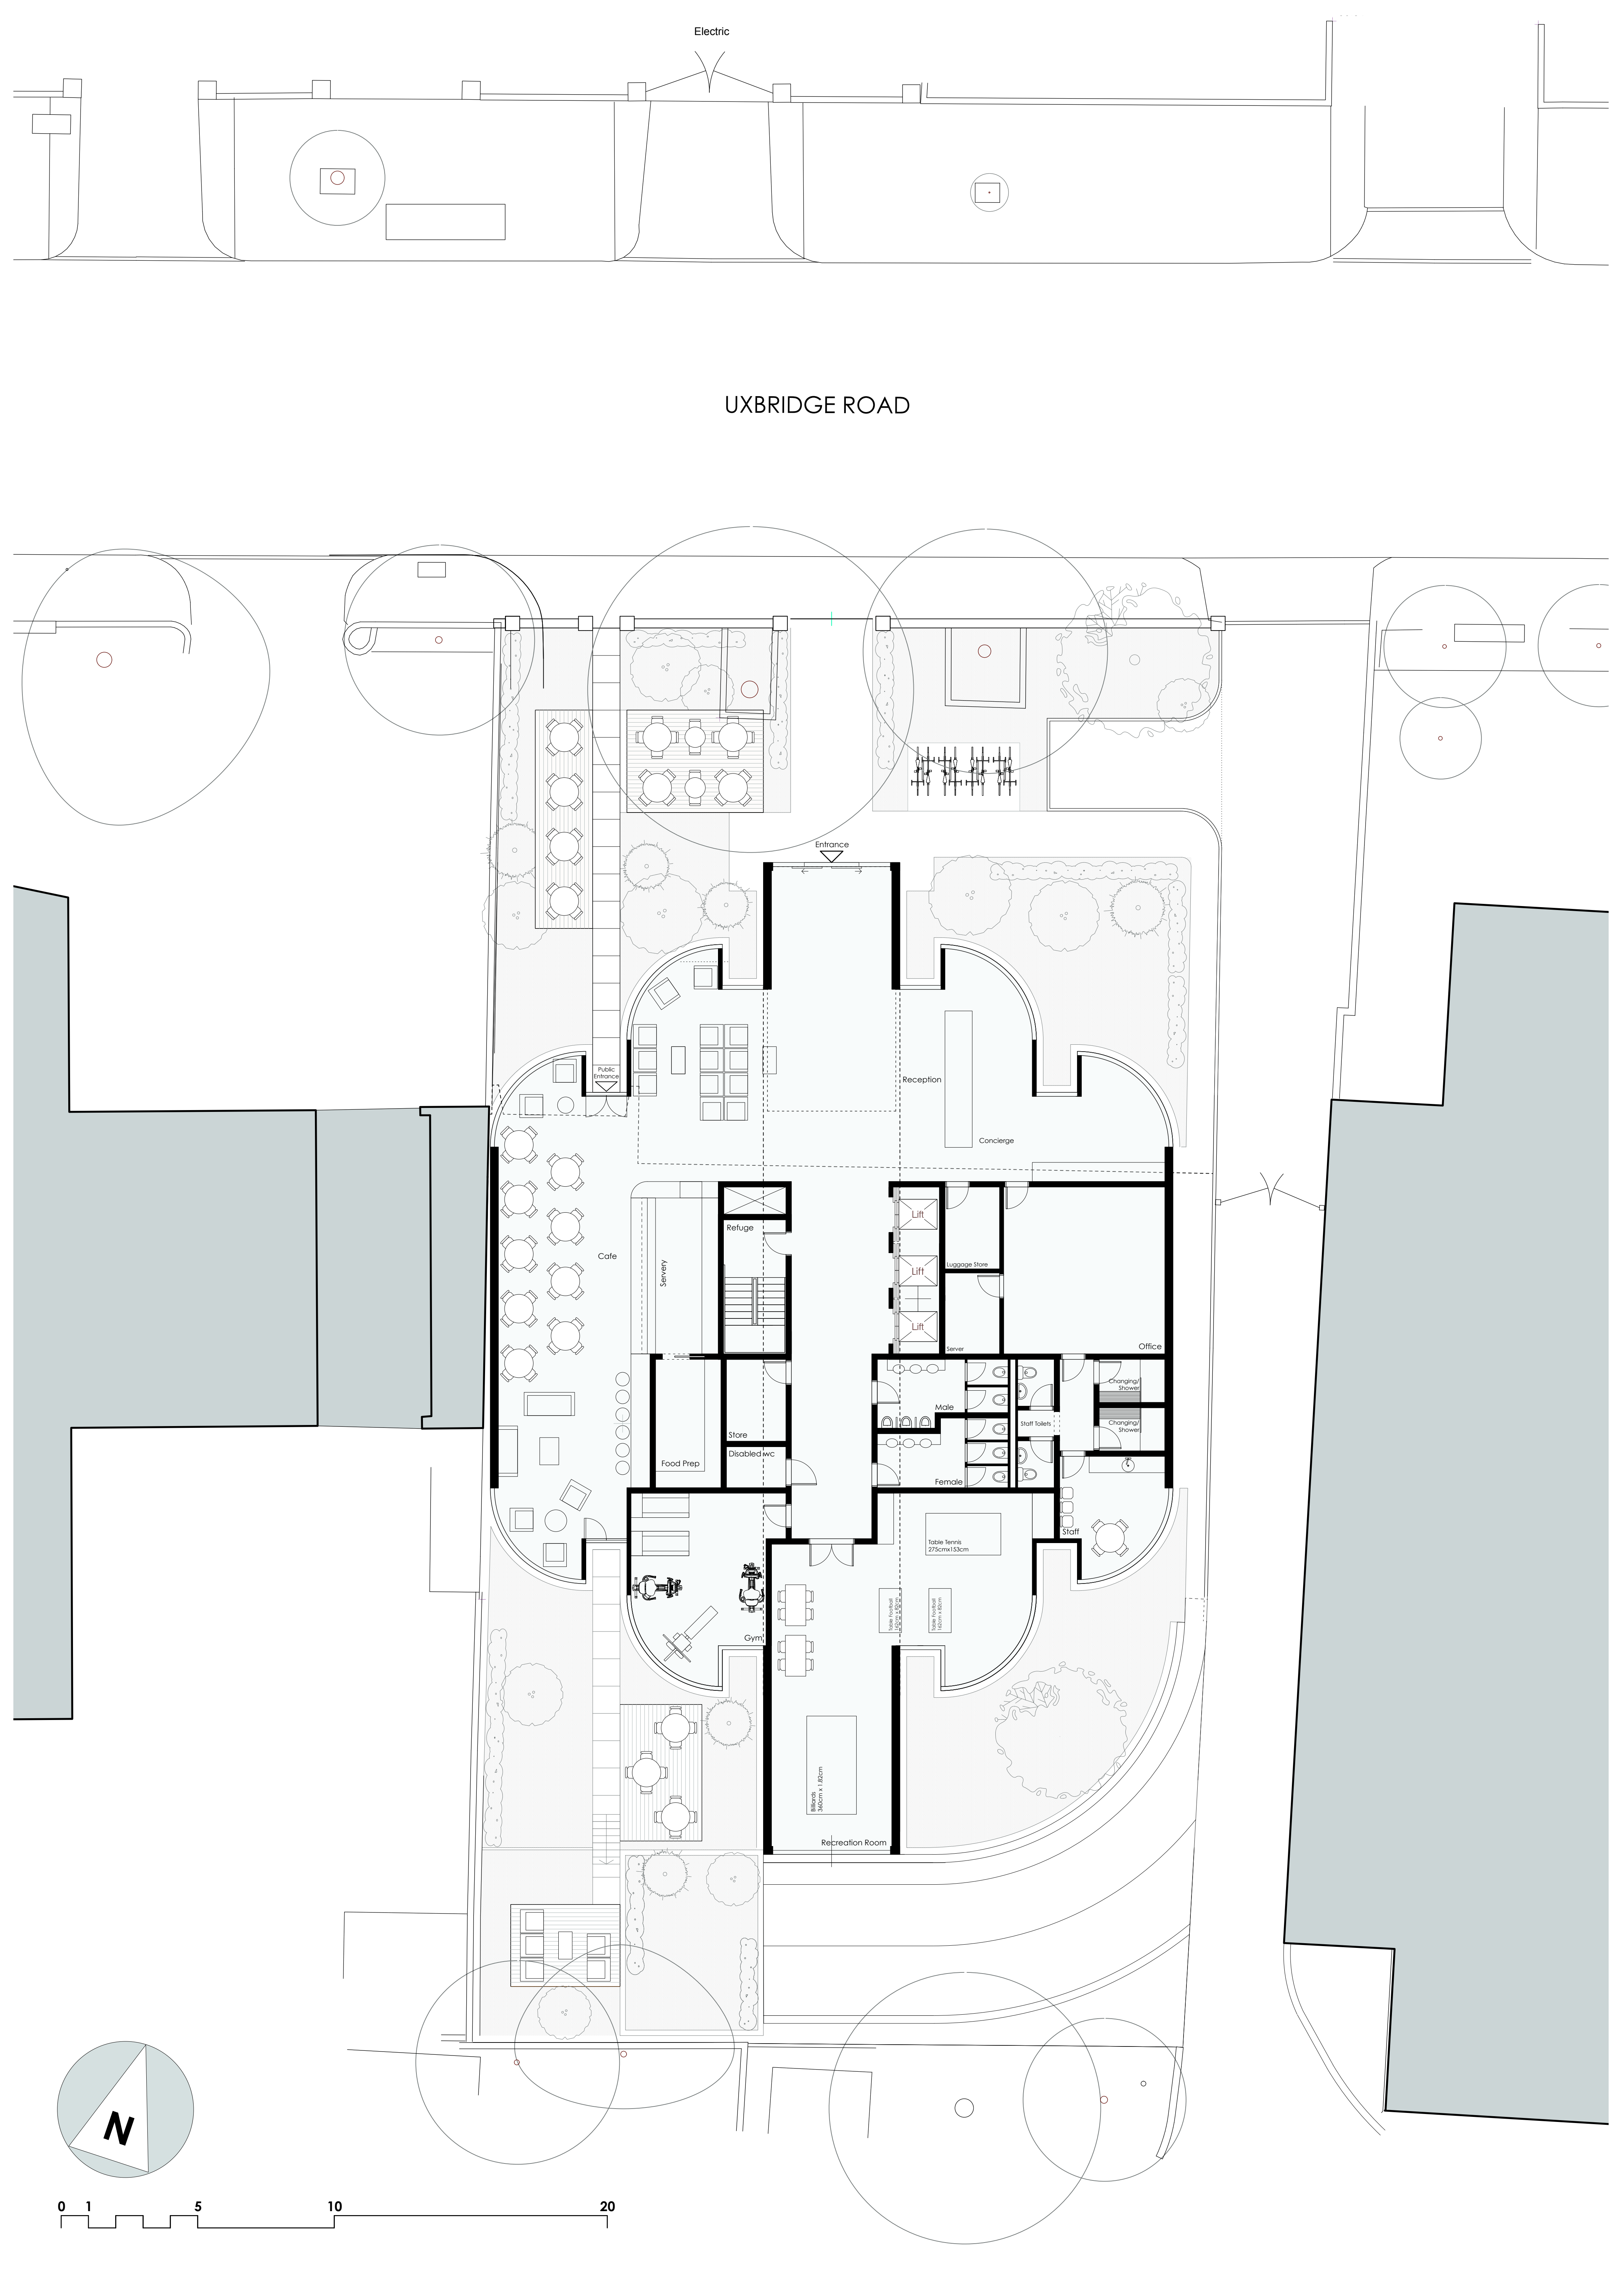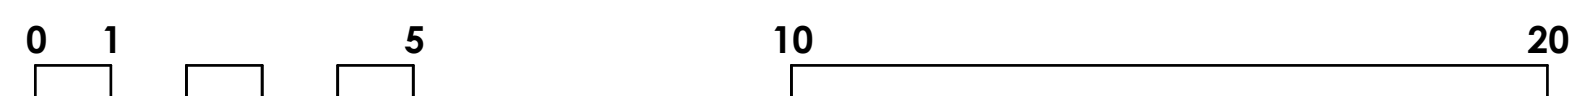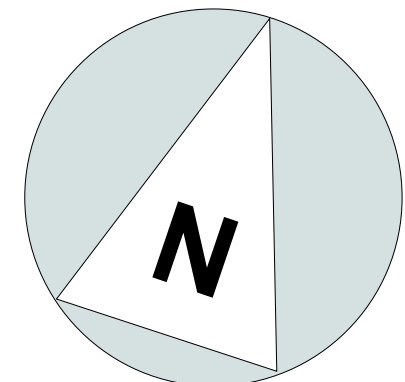

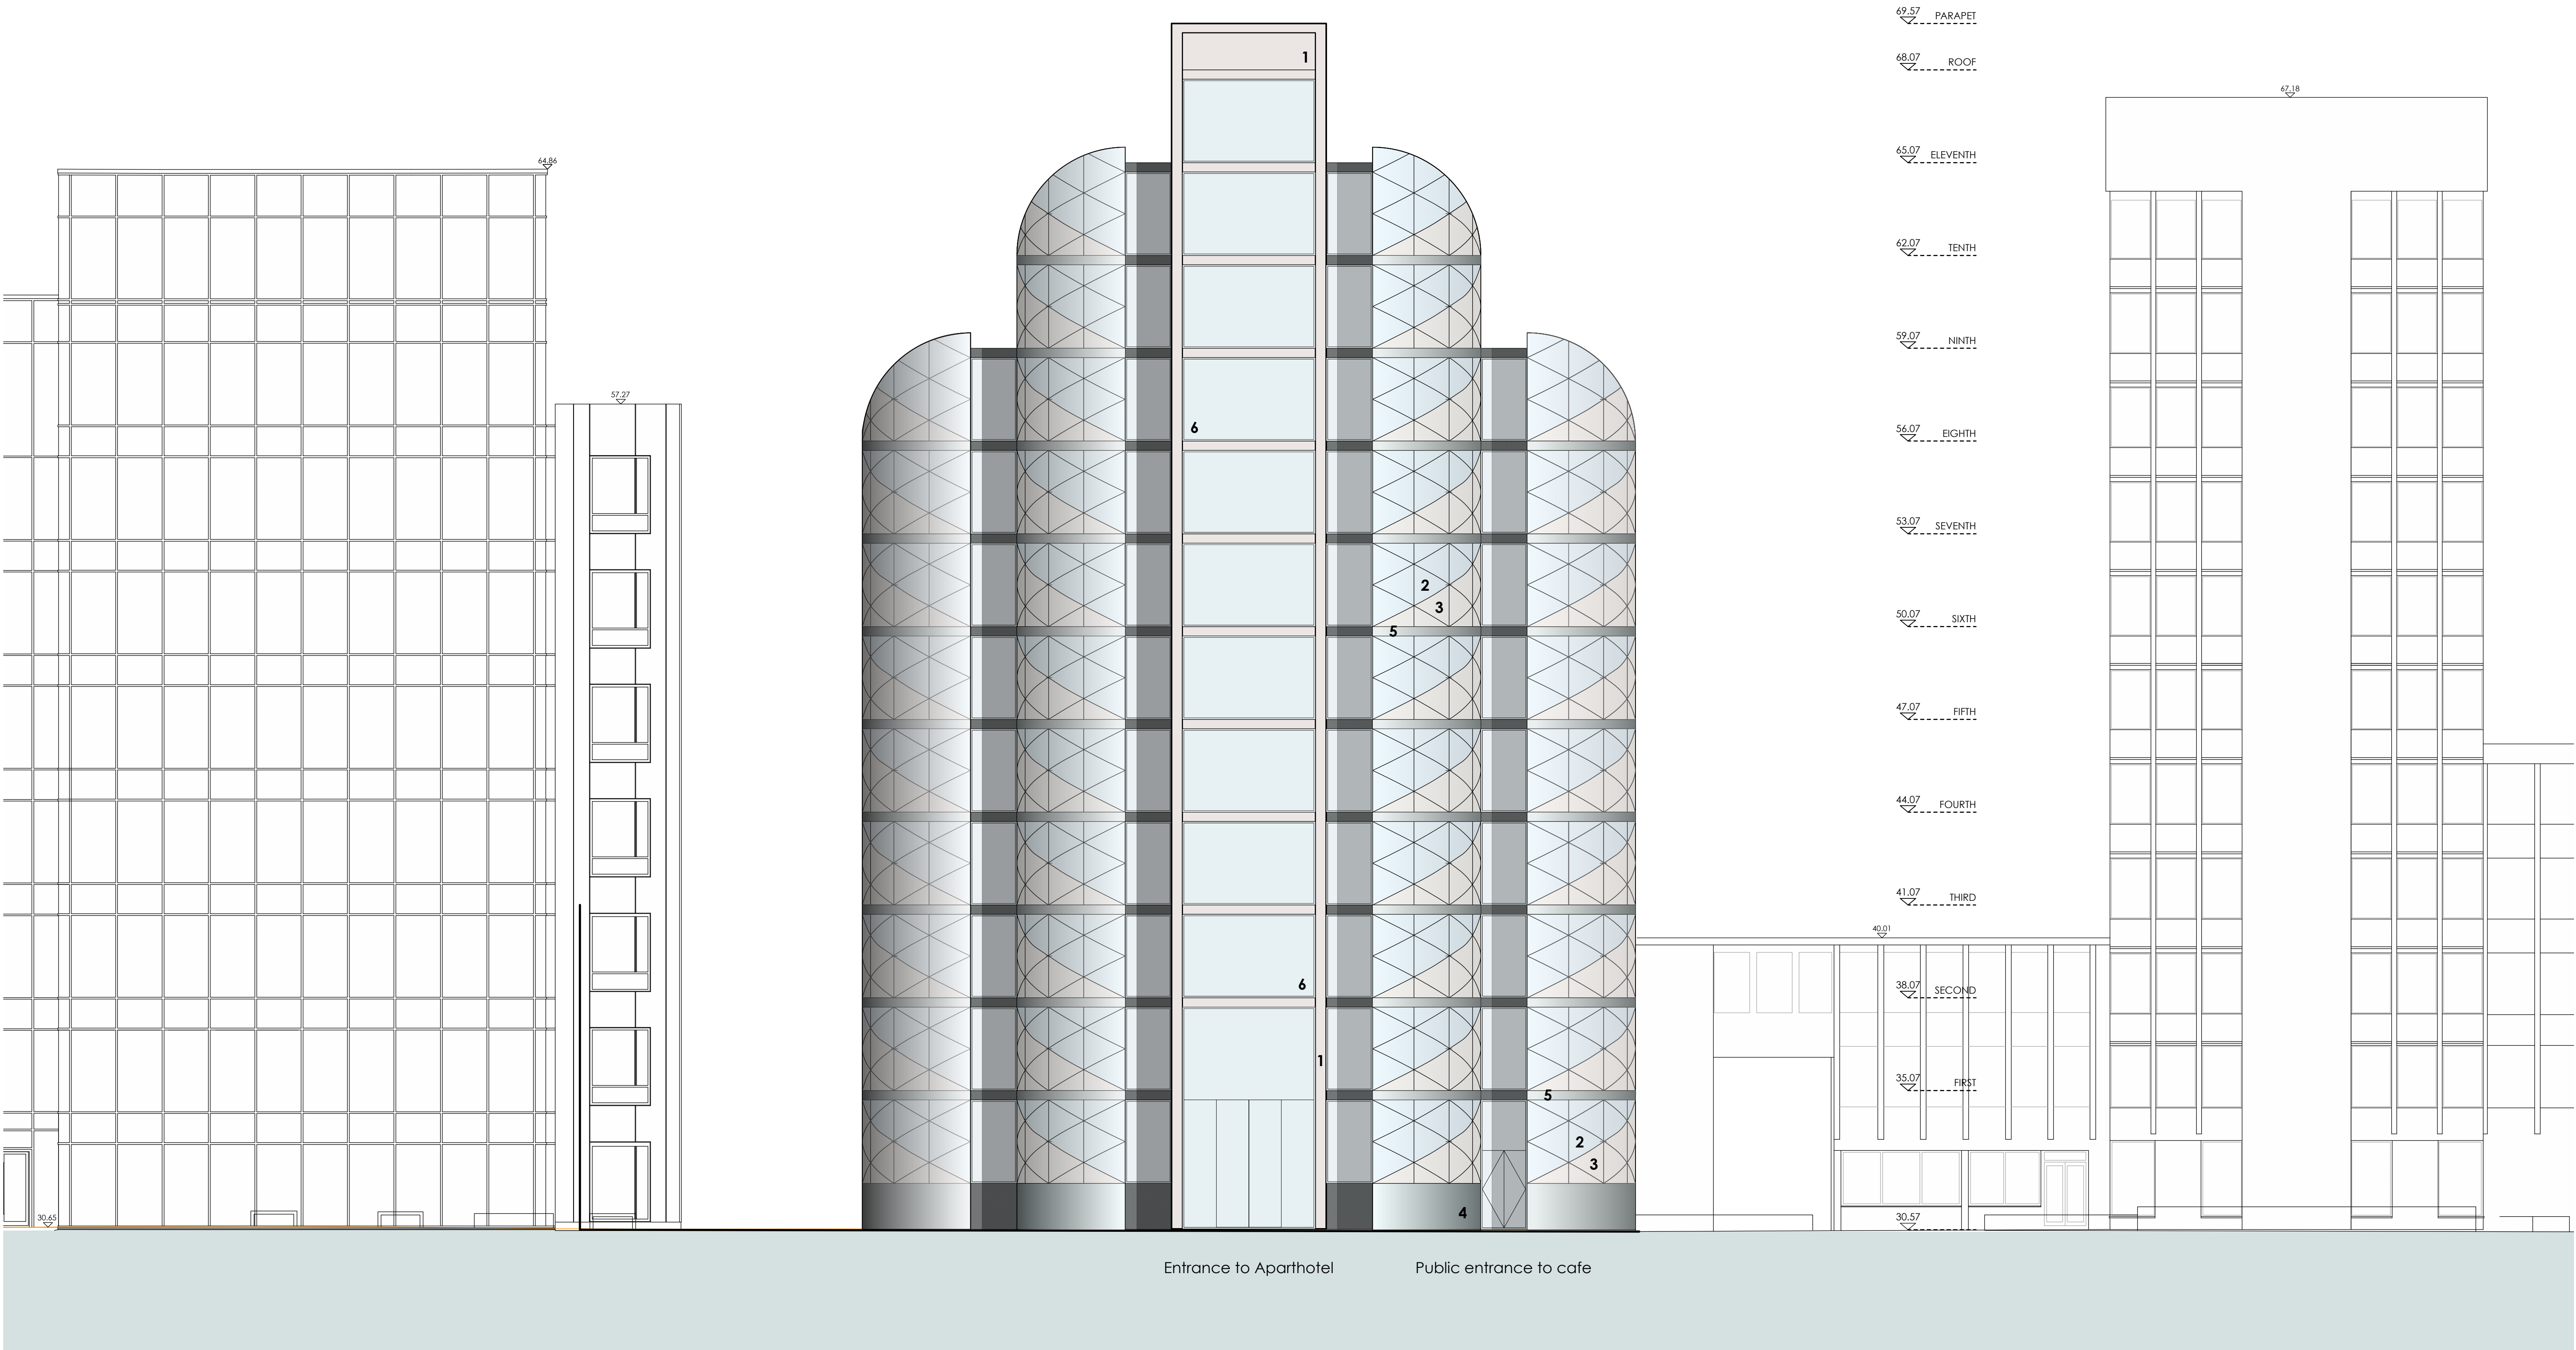

MATERIALS

- 1 Limestone cladding
- 2 Structural glass with metal support frame behind
- 3 Translucent panels within metal support frame
- 4 Opaque panels (stone or metal to be agreed with the LPA) within metal support frame behind
- 5 Curved metal cladding panels at each floor level
- 6 Glazing in SS metal frames

25 METRES A.O.D.